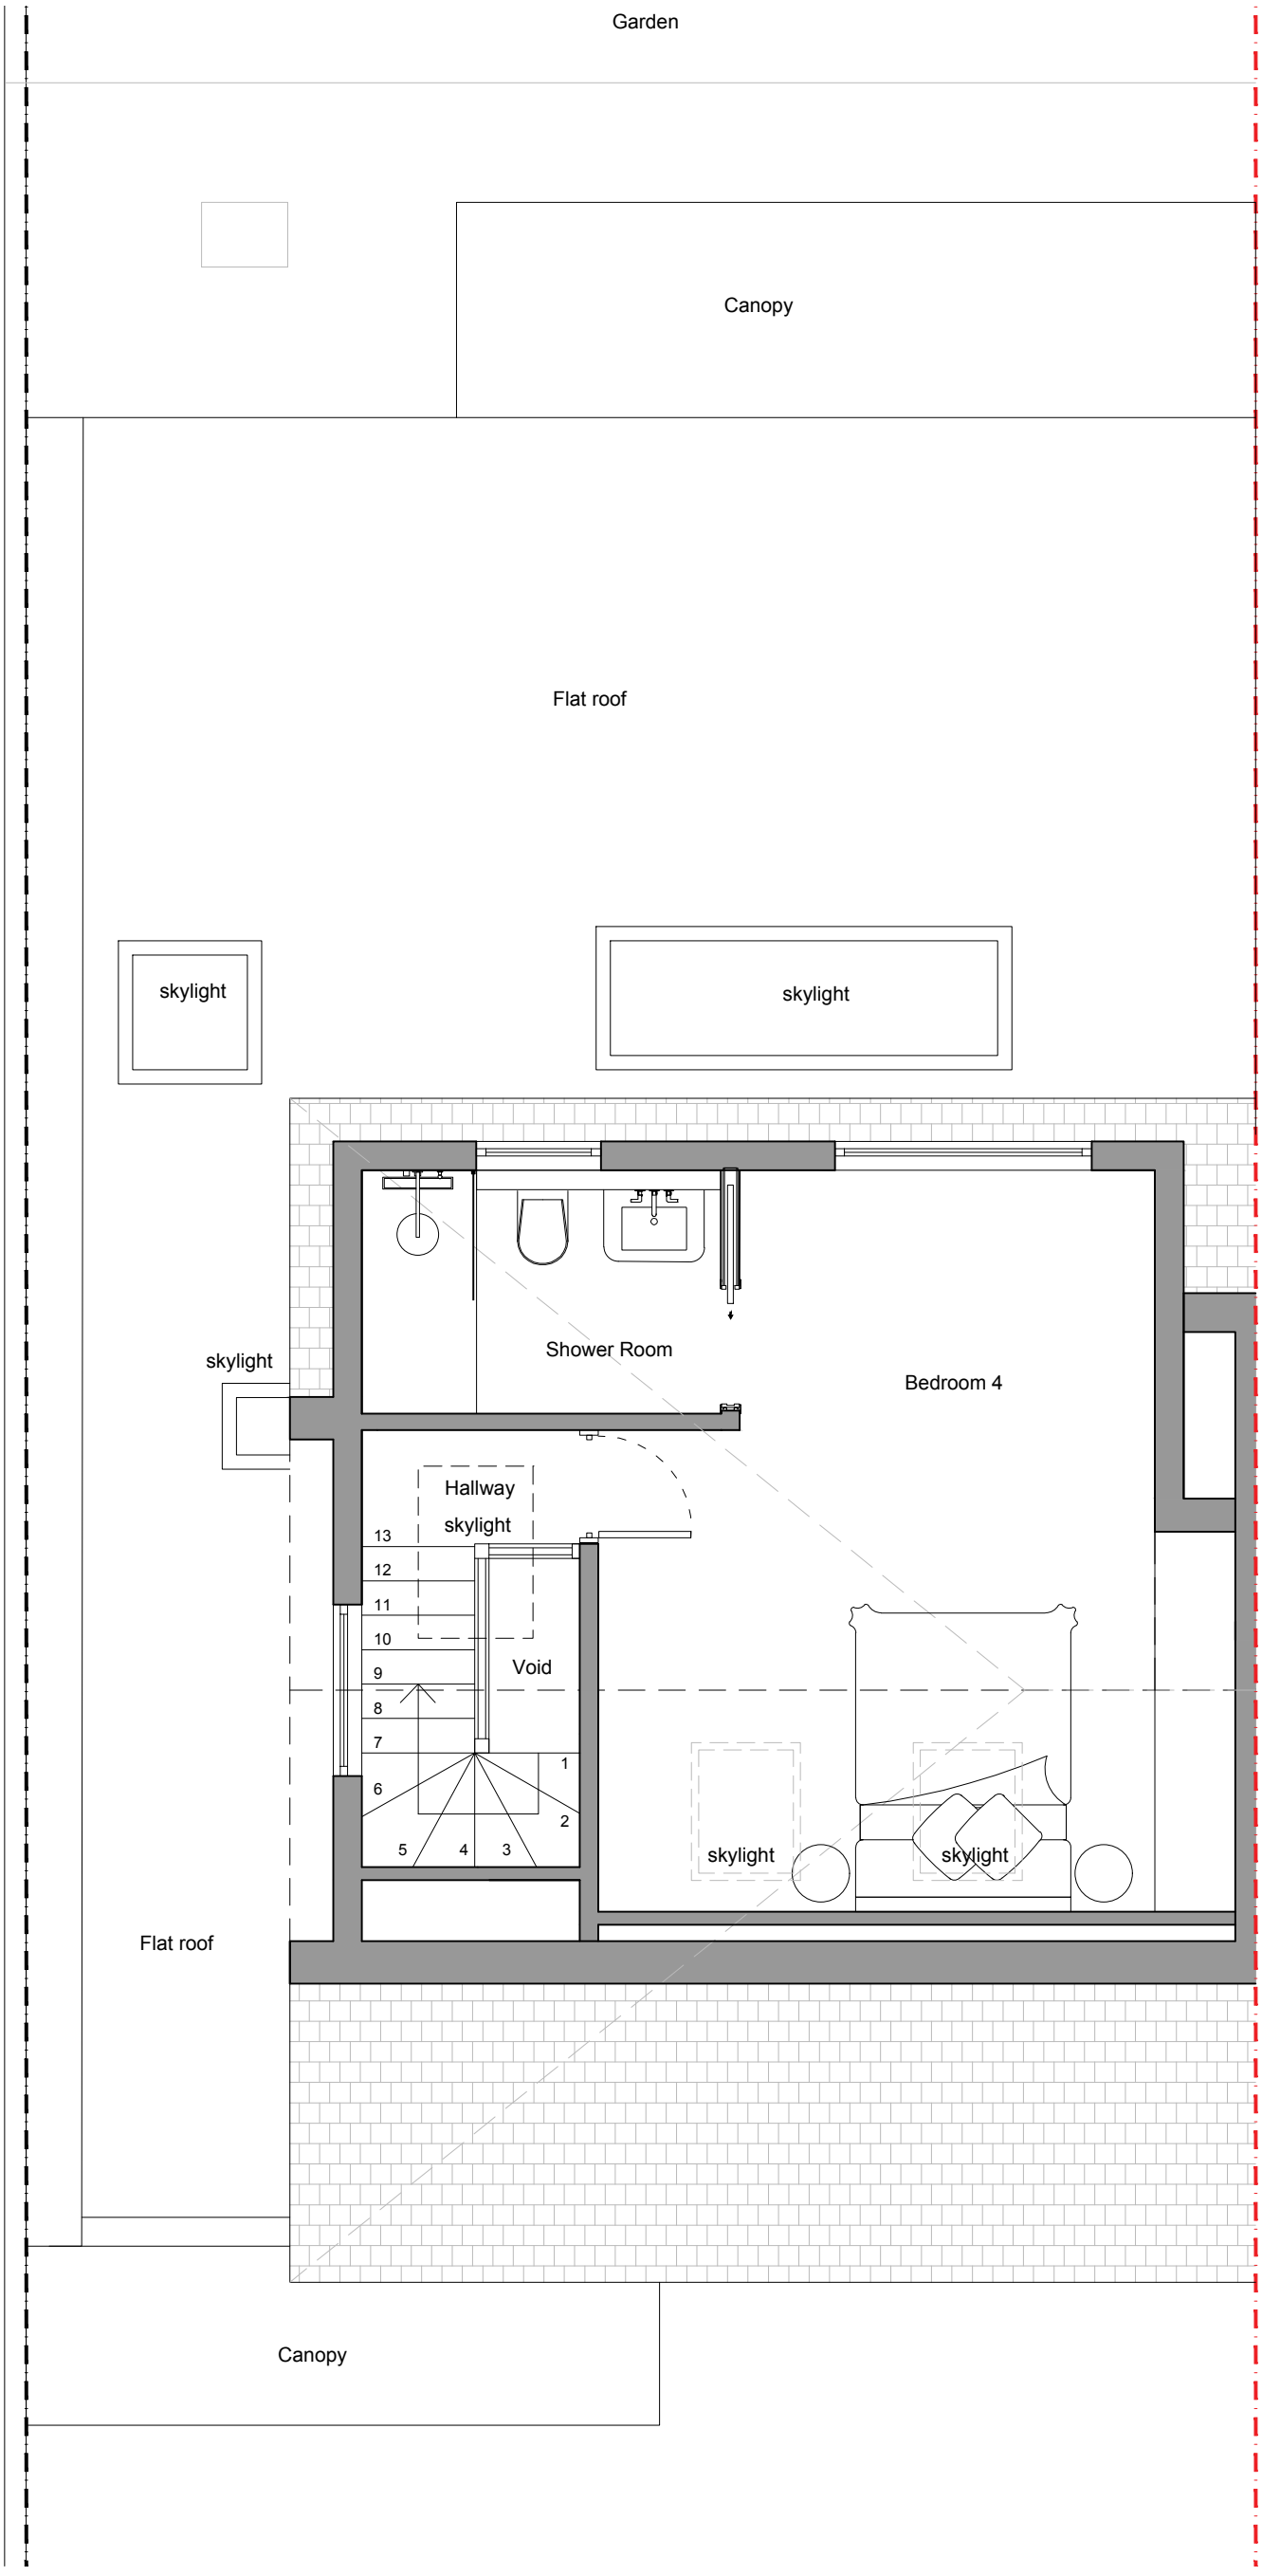



19 Lichfield
(not surveyed)

23 Lichfield
(not surveyed)

0 0.5 1.25 2.5m

Key:

Site boundary

| Rev. | Description. | By | Date |
|---|---|---|---|
| 01 | FOR PLANNING | MC | 04.11.2026 |

Client
**Mr & Mrs Bujenita**

Project
**21 Lichfield Road**
**Northwood Hills, HA6 1LY**

Title
**Proposed Loft Plan**

| Project No. | Drawing No. | Rev. |
|---|---|---|
| **2617** | **20.203** | **R01** |

**Scale**

| **Drawn** | **Date** |
|---|---|
| MC | 14.11.2026 |

Do not scale from this drawing. The Contractor is to take and check all dimensions on site before work commences. Discrepancies must be reported to the Architect. Subcontractors must verify all dimensions on site before making a shop drawing or commencing manufacturing. This drawing is copyright. ©

© Copyright Coste + Beno Ltd
20 Leaf Close, Northwood
HA6 2YY
Phone. 0776 703 7572
info@costeandbeno.co.uk
www.costeandbeno.co.uk

01
20.203

Proposed Loft Plan
Scale 1:50 @ A3