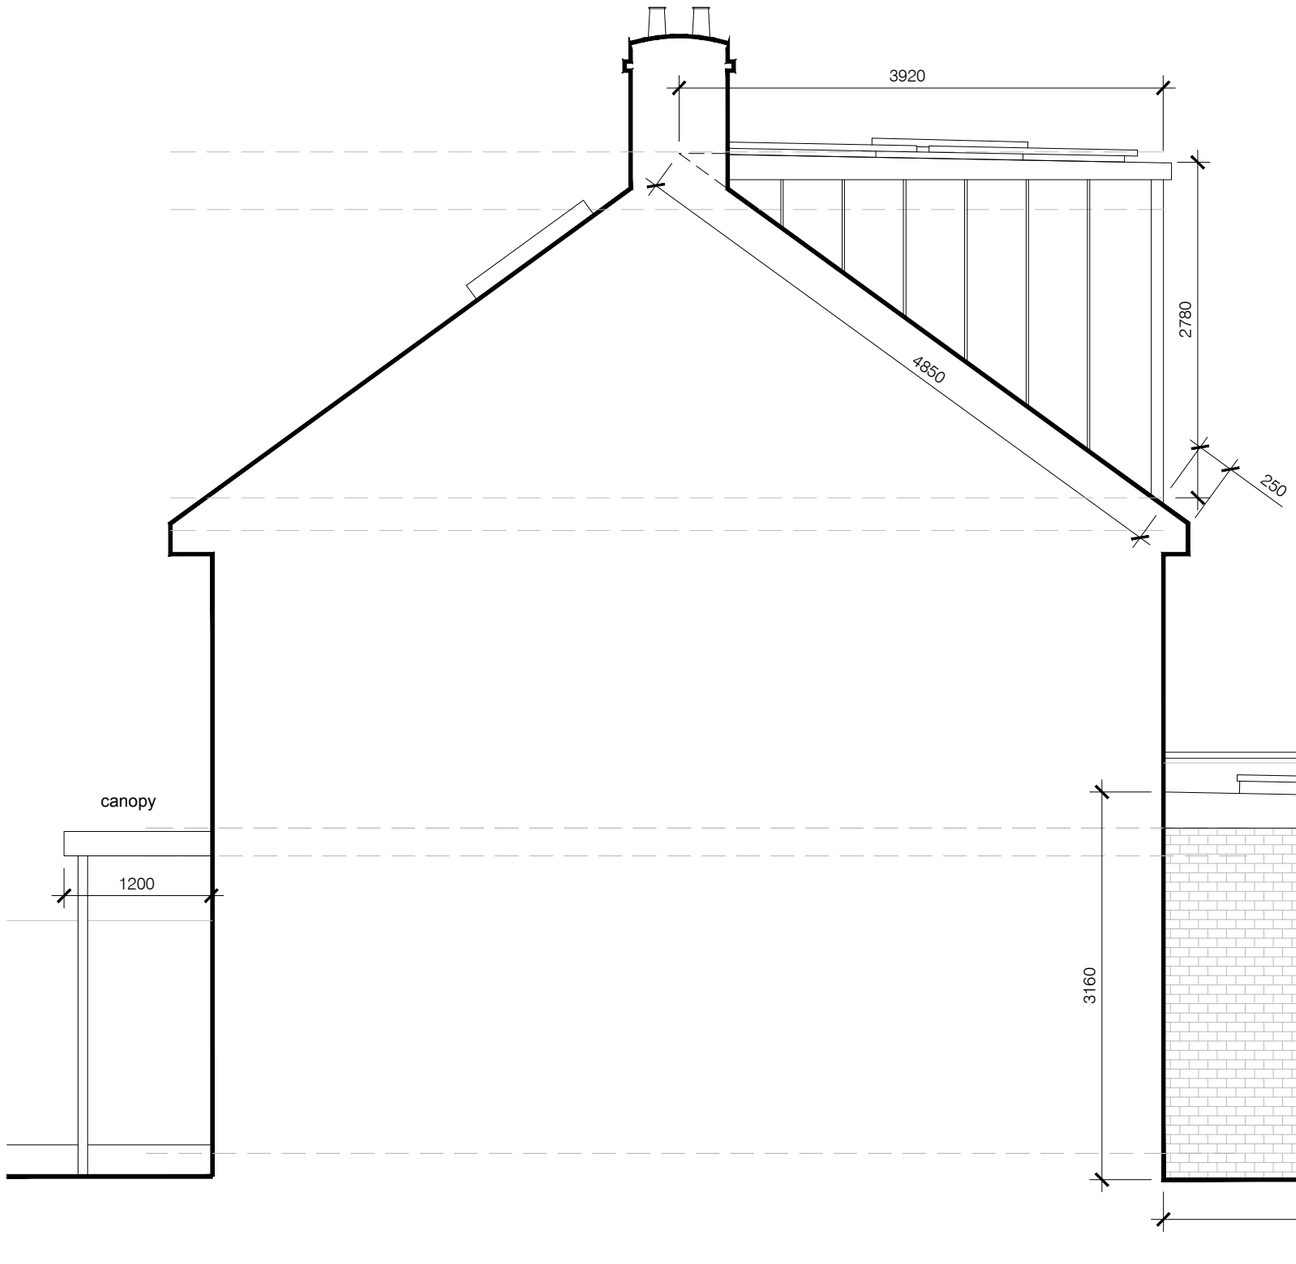


grey line showing building and fence level on
the boundary line with No. 23 Lichfield Rd

0 0.5 1.25 2.5m

Key:

Site boundary

Rev.	Description.	By	Date
01	FOR PLANNING	MC	04.11.2026

Client

Mr & Mrs Bujenita

Project

21 Lichfield Road
Northwood Hills, HA6 1LY

Title

Proposed Side (South) Elevation

Project No.	Drawing No.	Rev.
2617	**20.274**	**R01**

Scale

Drawn	**Date**
MC	04.12.2026

Do not scale from this drawing. The Contractor is to take and check all dimensions on site before work commences. Discrepancies must be reported to the Architect. Subcontractors must verify all dimensions on site before making a shop drawing or commencing manufacturing. This drawing is copyright. ©

© Copyright Coste + Beno Ltd
20 Leaf Close, Northwood
HA6 2YY
Phone. 0776 703 7572
info@costeandbeno.co.uk
www.costeandbeno.co.uk

01
20.274

Proposed Side (South) Elevation
Scale 1:50 @ A3