




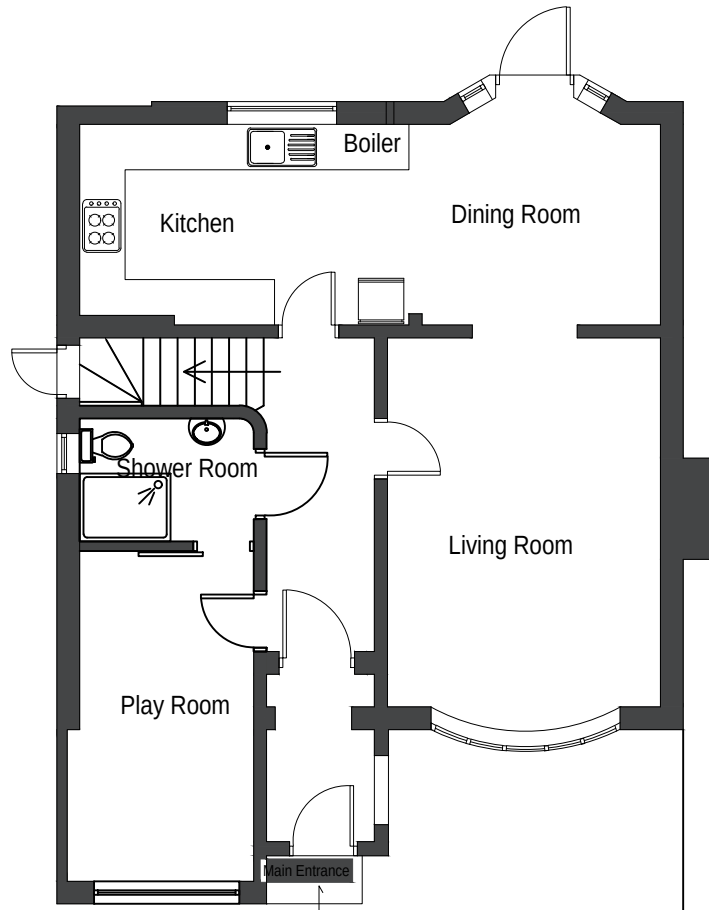


Existing Ground Floor
Scale 1:100

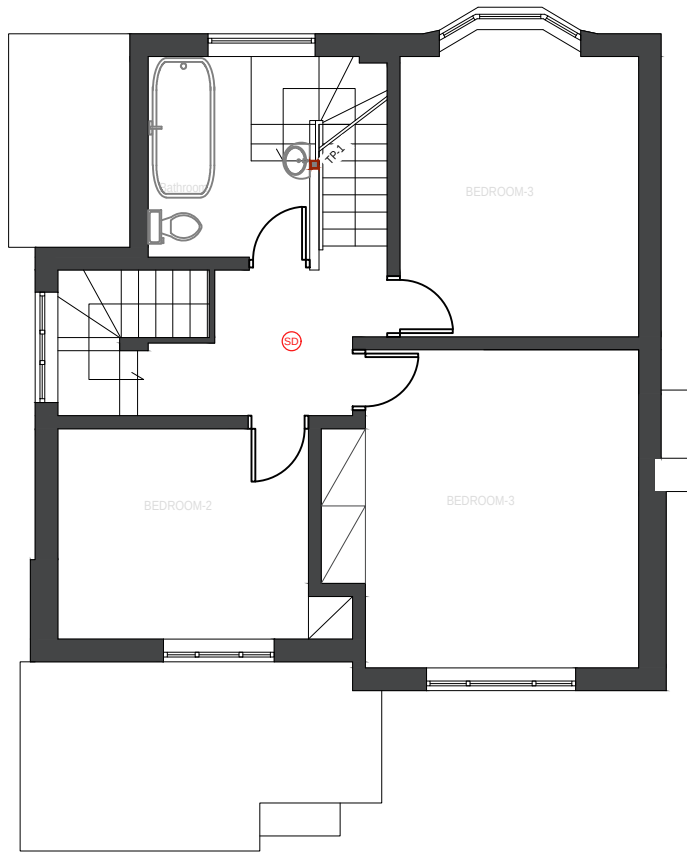

Existing First Floor
Scale 1:100

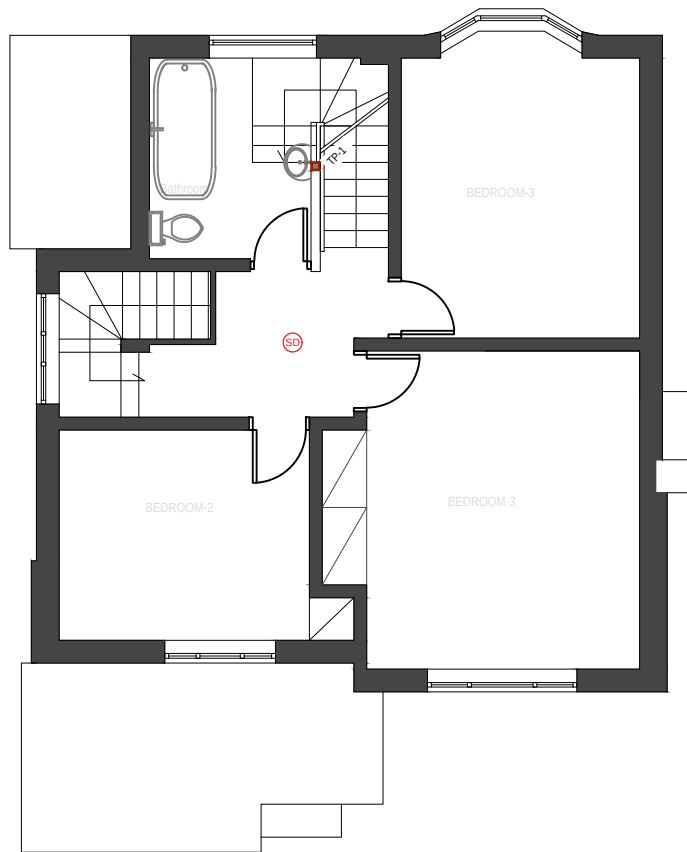

Existing First Floor
Scale 1:100

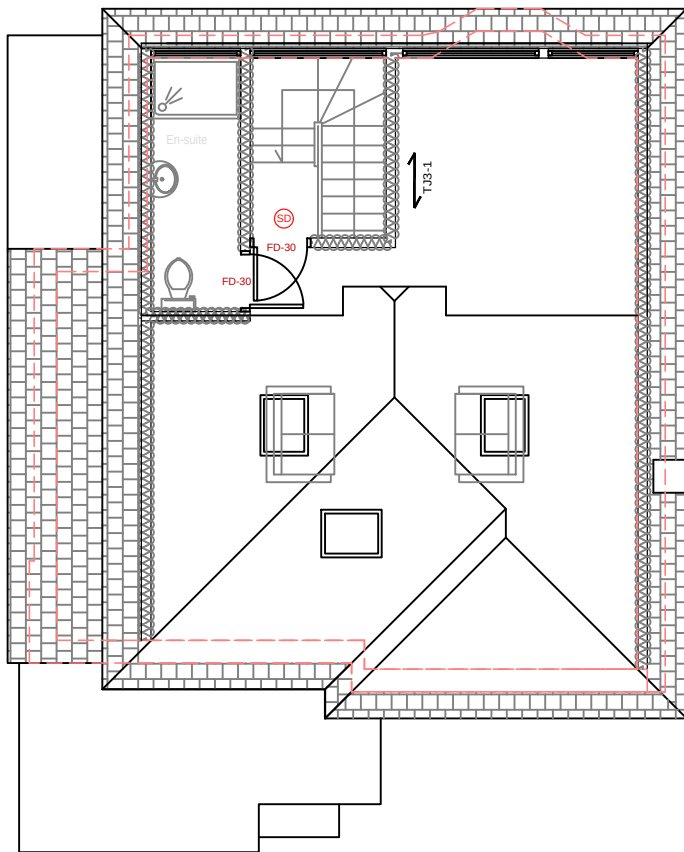

Existing Loft Floor
Scale 1:100

All dimensions are to be read and not measured. All dimensions are in mm. Refer detail drawings wherever relevant.

SCALE 1 : 100 @ A3

Revisions		Date
Project Title		
58 RAISINS HILL		
PINNER		
HA5 2BT		
Drawing Title		
EXISTING FLOOR GENERAL		
ARRANGEMENTS PLANS		
Scale	Orig Size	Dimensions
1:100	A3	mm
Project No.		Date
KP		SEPT '21
Drawing No.		Rev
P-01		A
0m 2 4		