



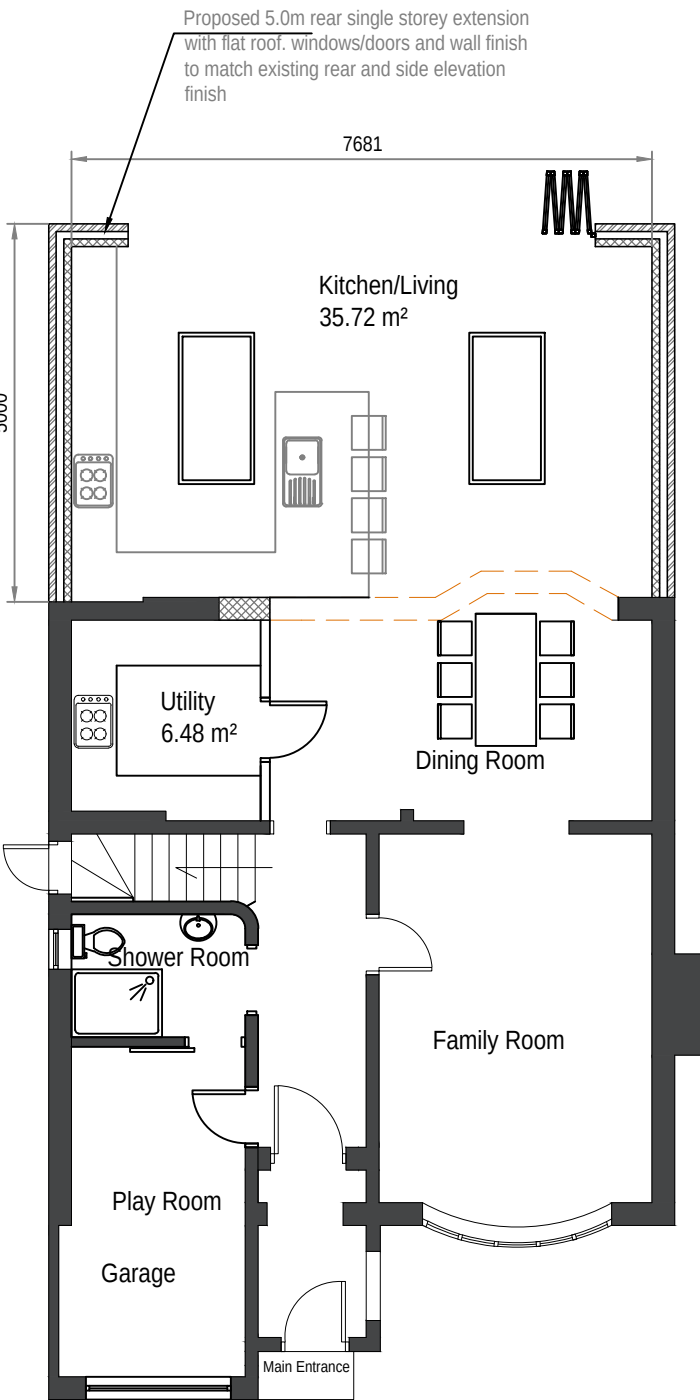

Proposed Ground Floor
Scale 1:100

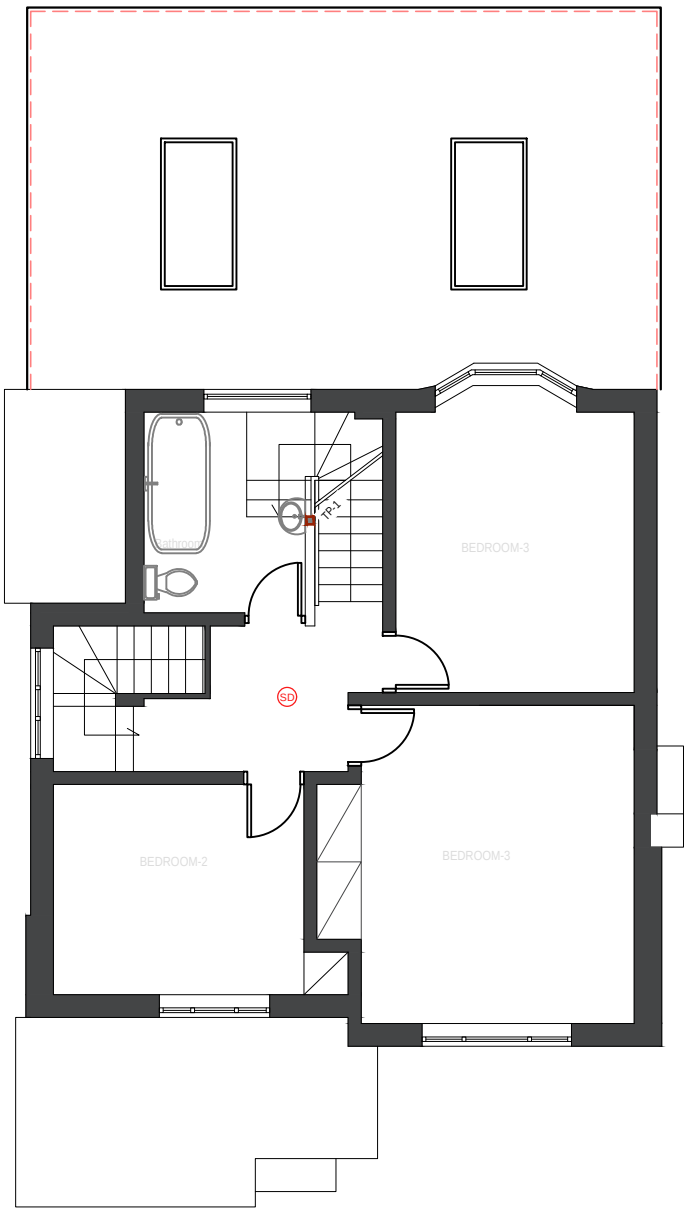

Proposed First Floor
Scale 1:100



All dimensions are to be read and not measured. All dimensions are in mm. Refer detail drawings wherever relevant.

SCALE 1 : 100 @ A3

Revisions		Date
Project Title		
58 RAISINS HILL PINNER HA5 2BT		
Drawing Title		
PROPOSED SINGLE STOREY REAR GROUND FLOOR EXTENSION GENERAL ARRANGEMENTS		
Scale	Orig Size	Dimensions
1:100	A3	mm
Project No.		Date
KP		SEPT '21
Drawing No.		Rev.
P-03		A
0m 2 4		