

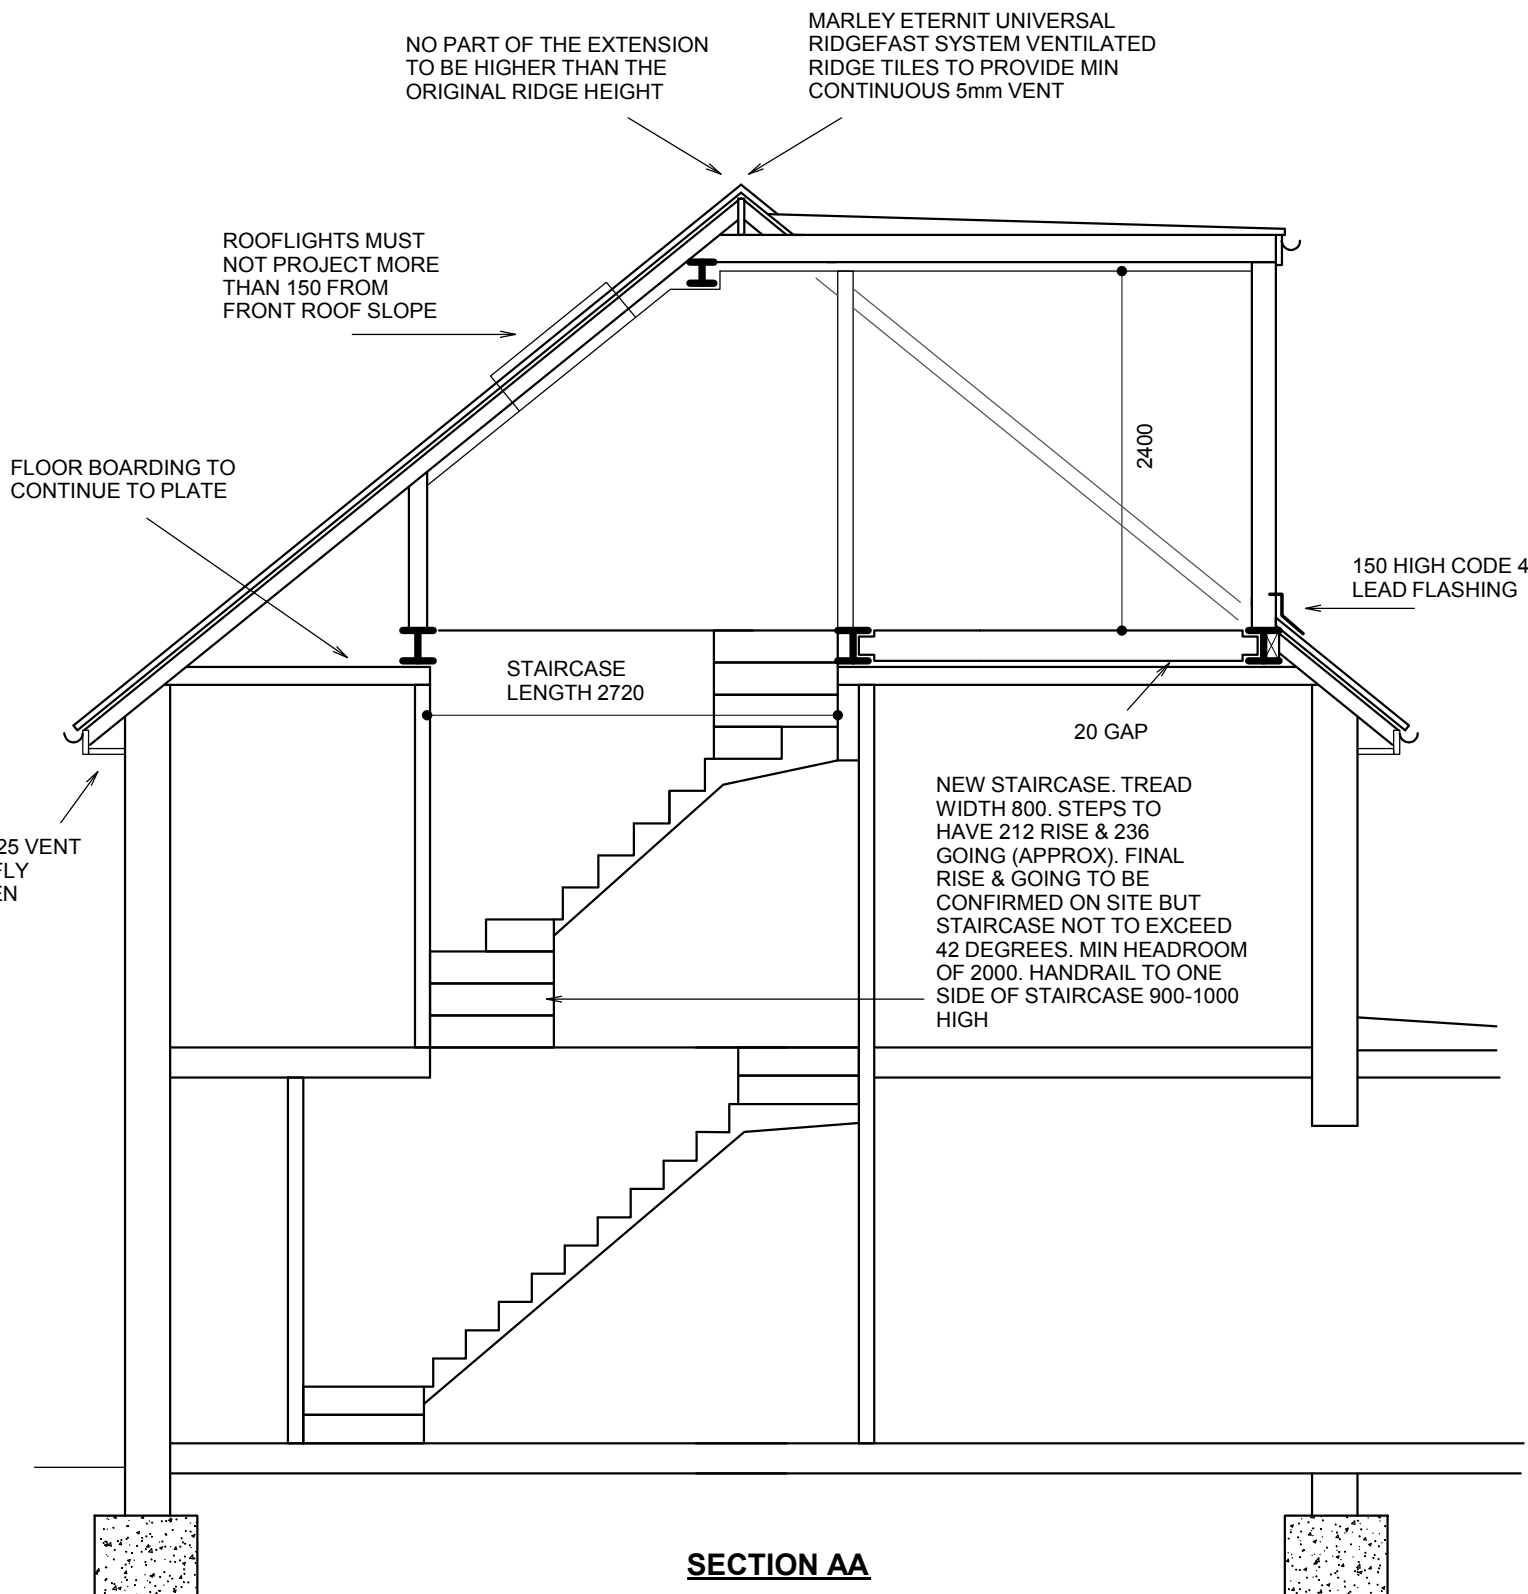
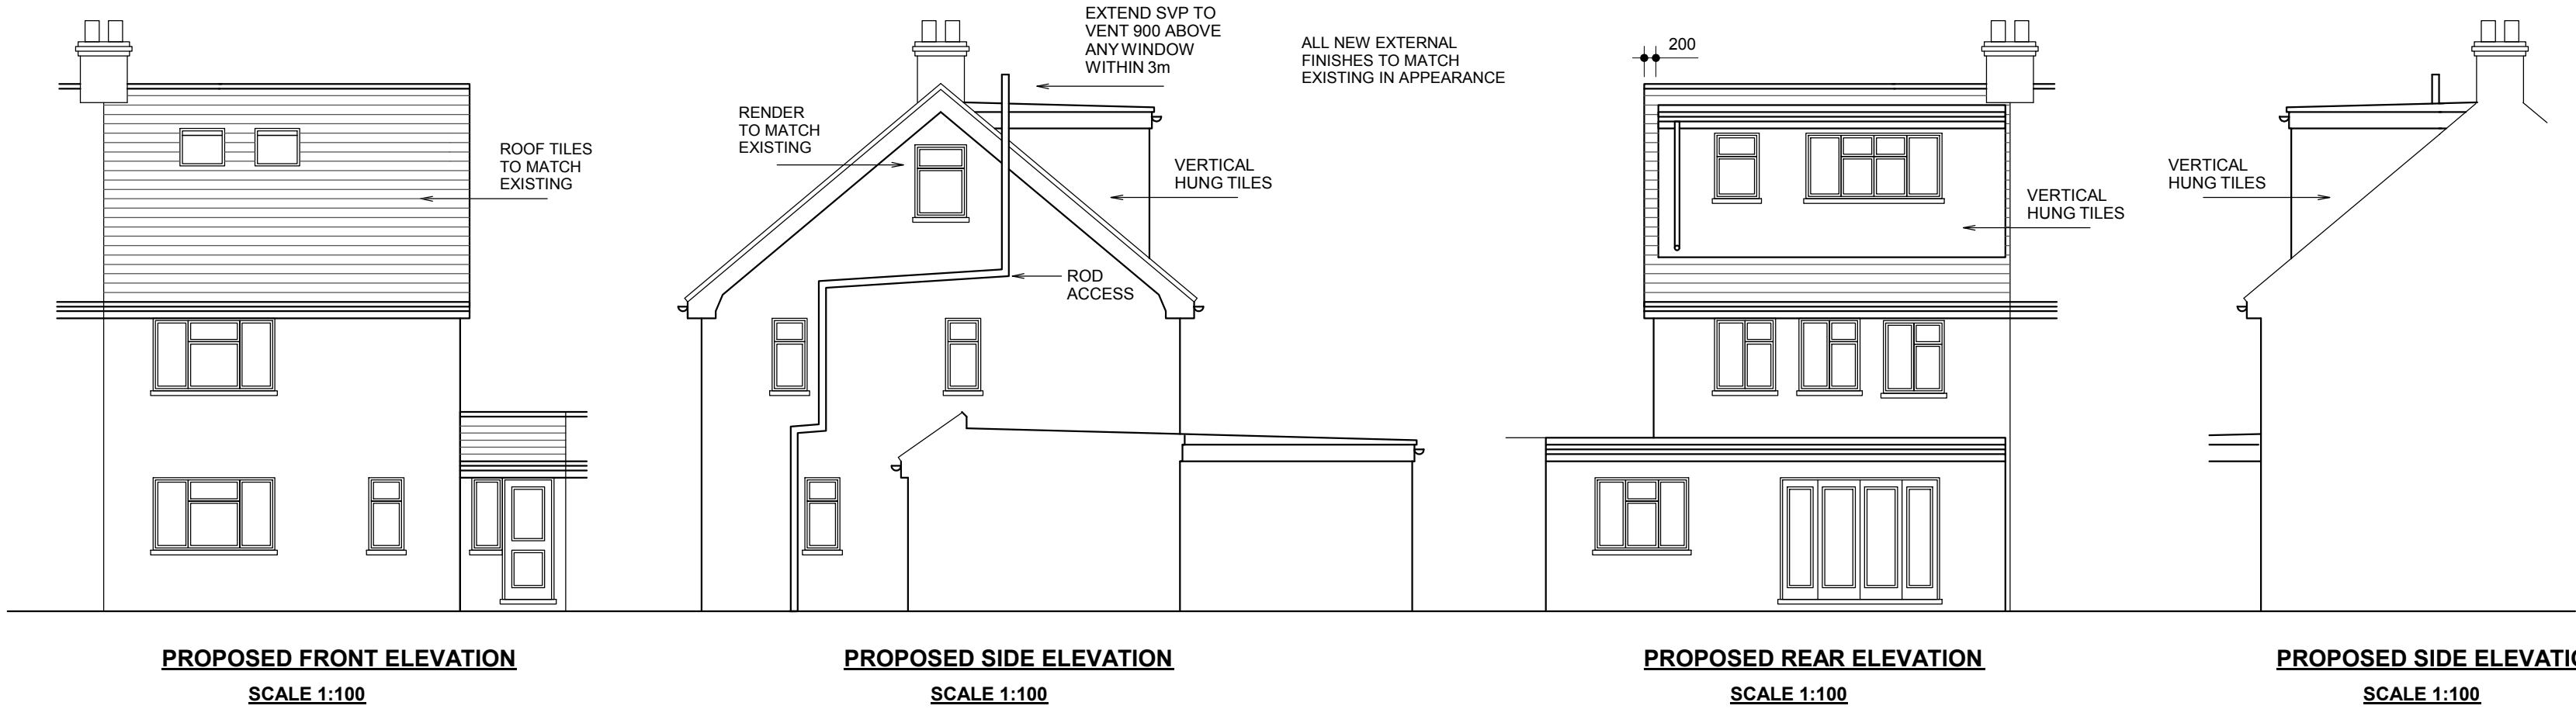
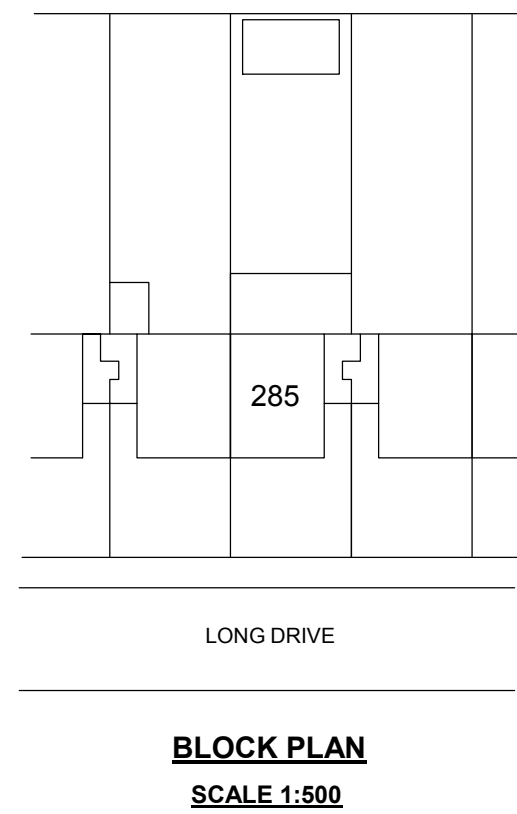
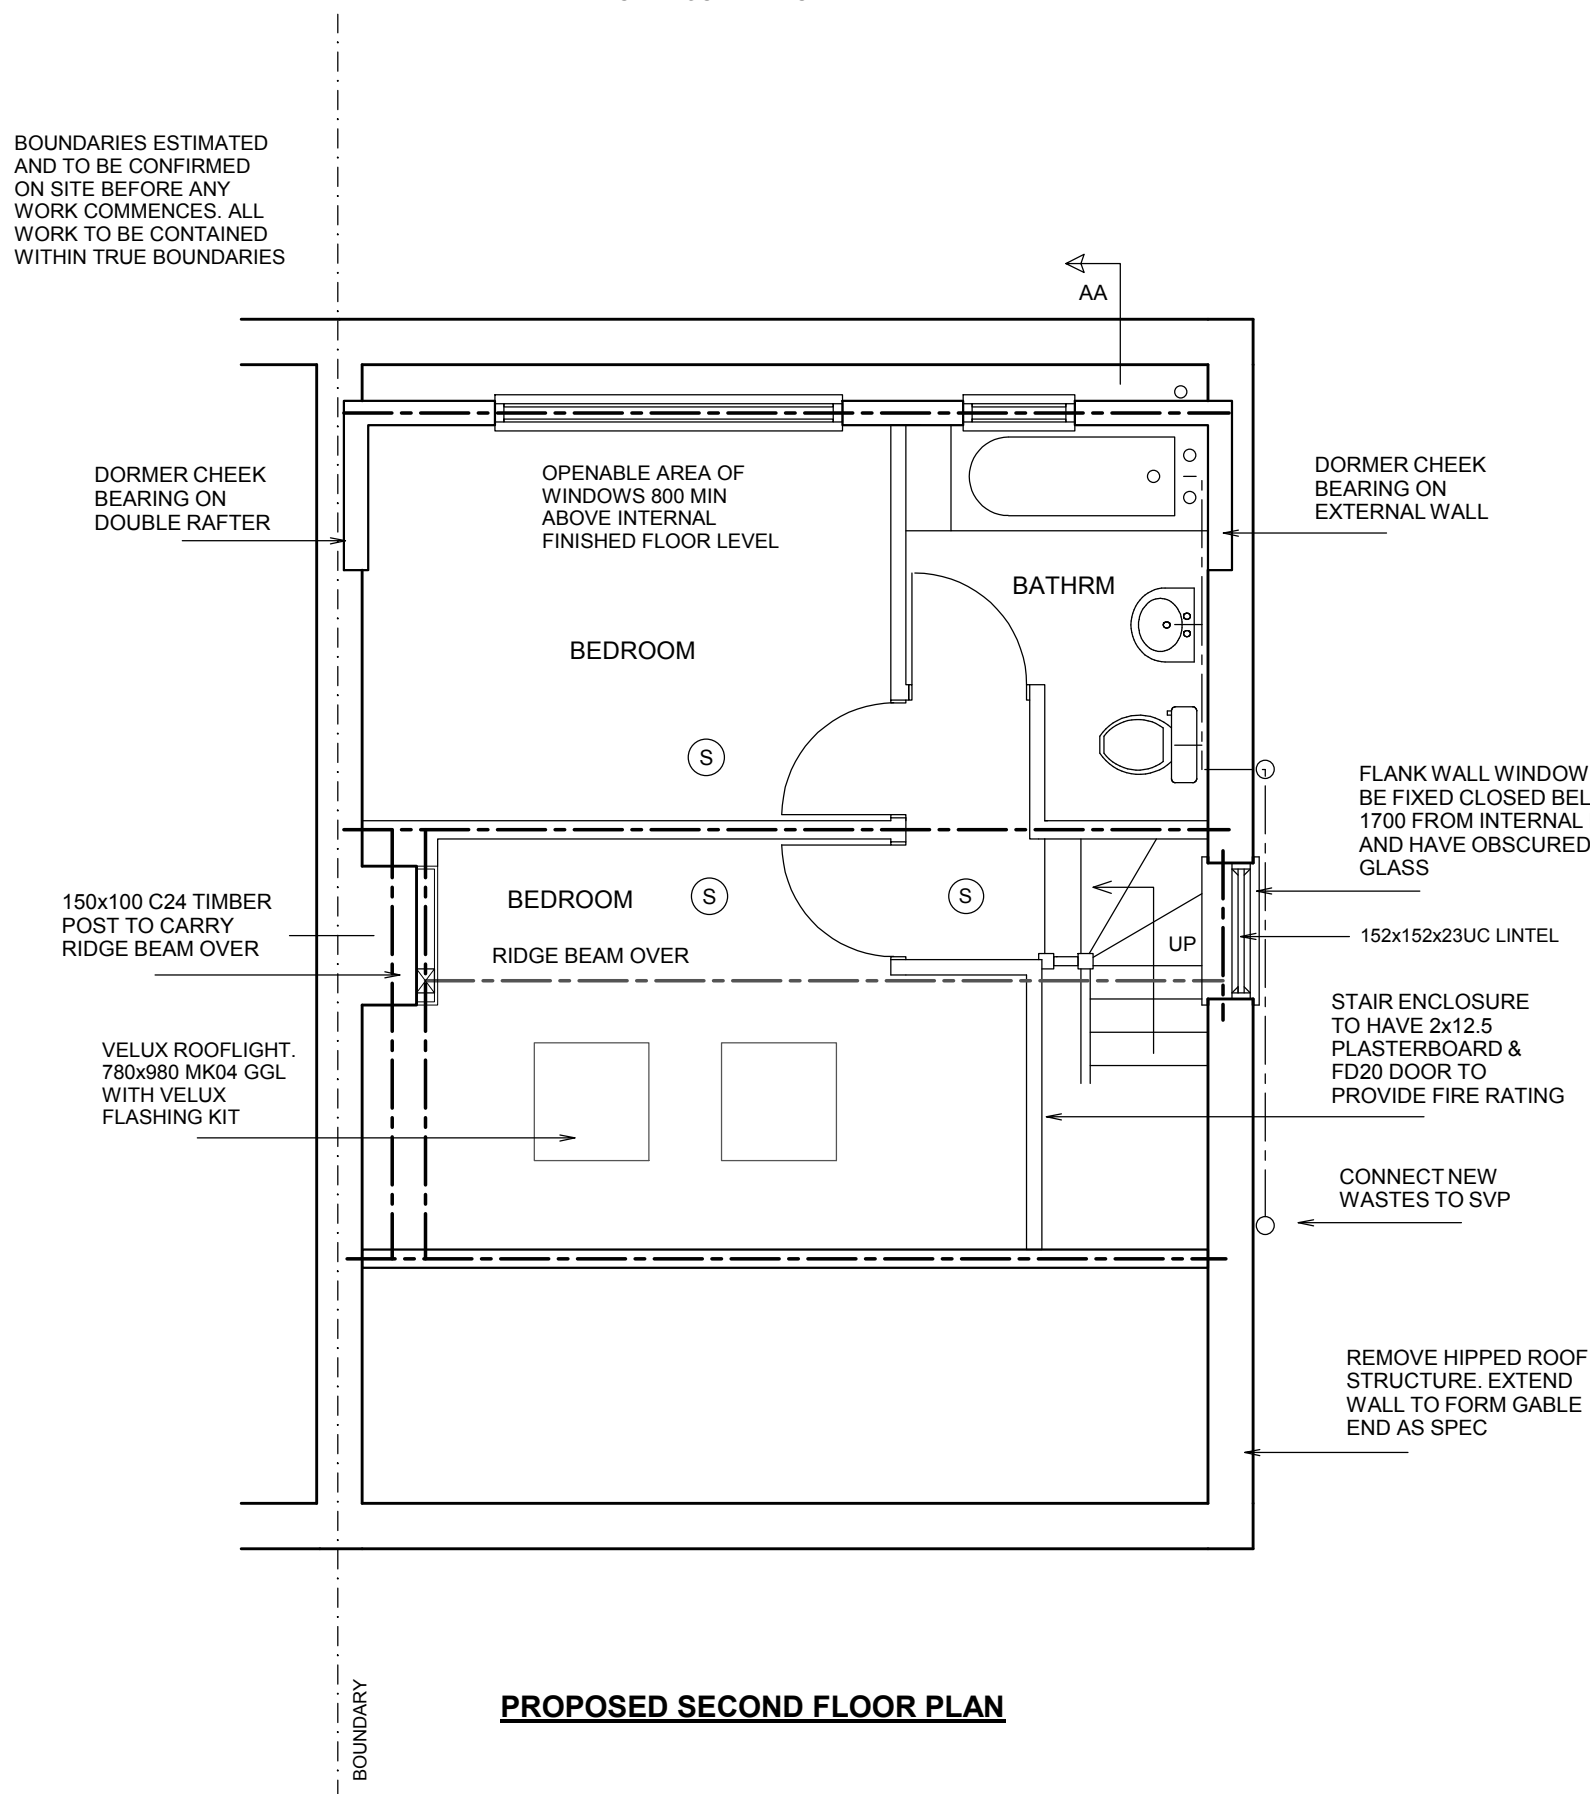


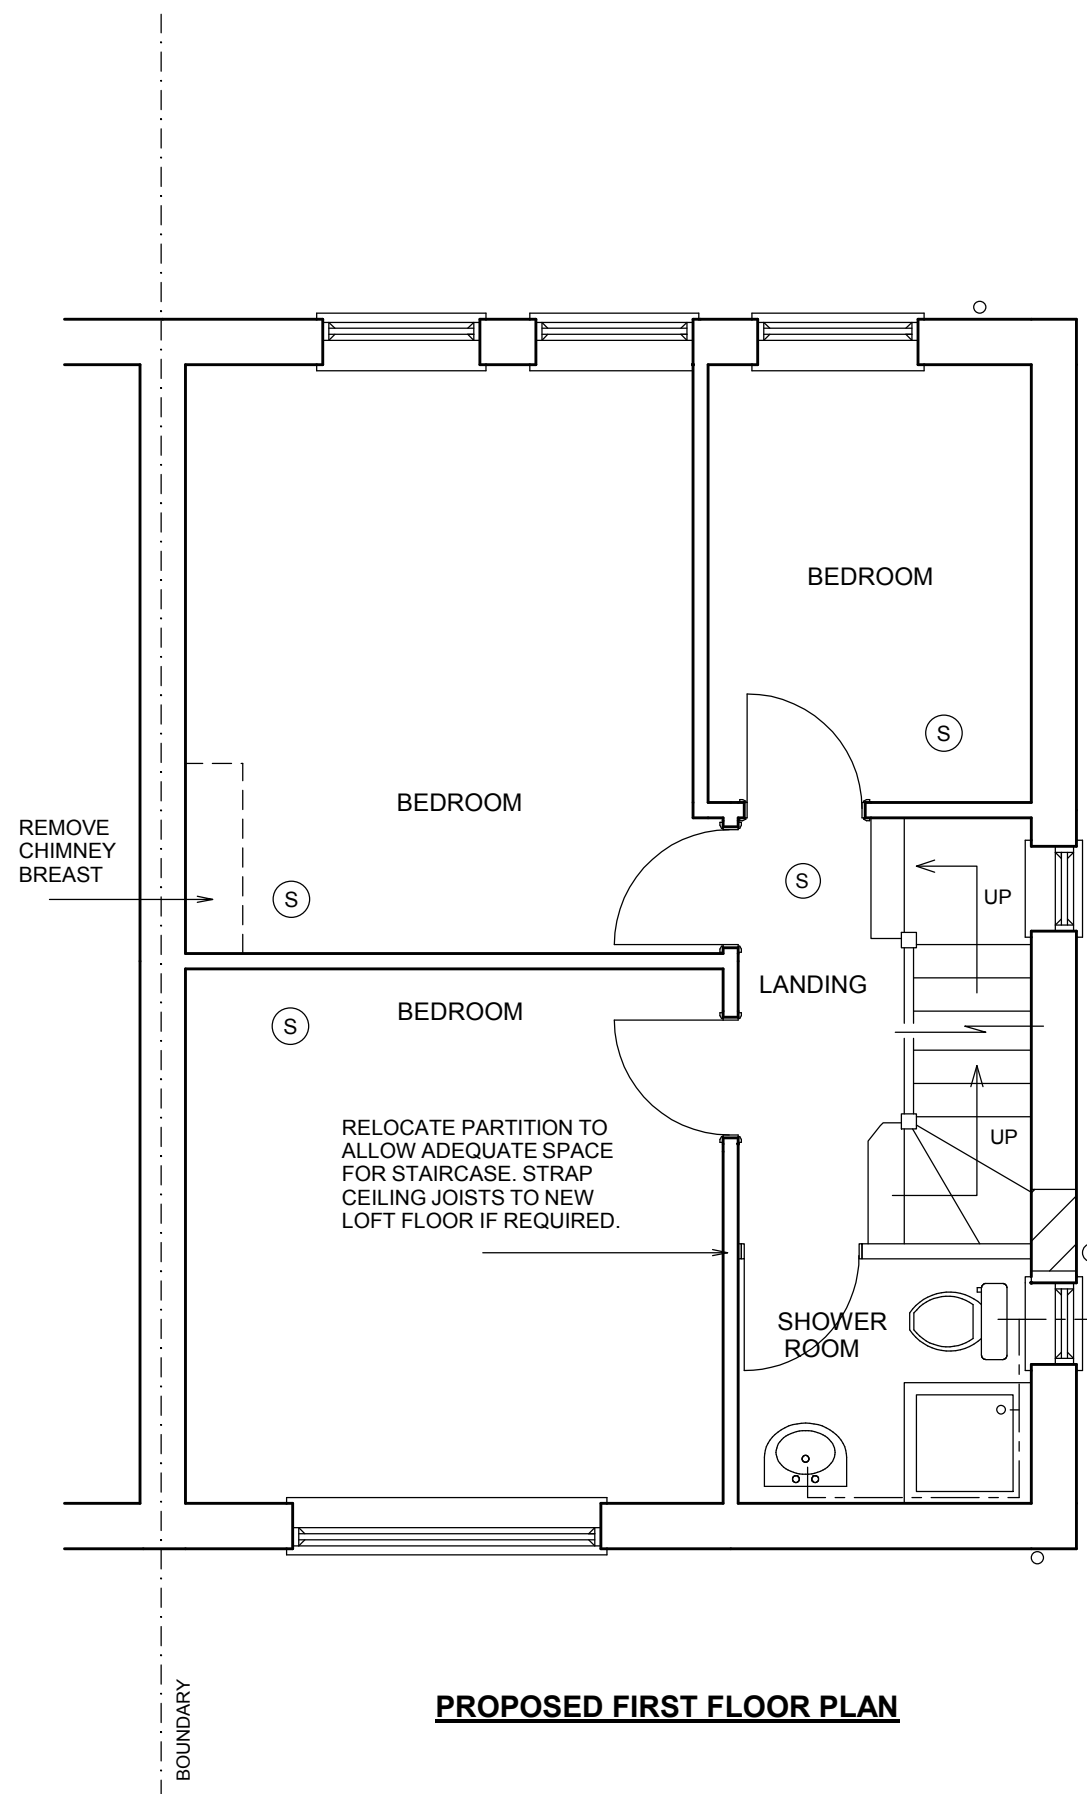

ROOF EXTENSION VOLUME		
PROPOSED HIP TO GABLE EXTENSION	$4.03(w) \times 8.06(lg) \times 3.25(h)$	= 17.59 M3
	6	
PROPOSED REAR DORMER EXTENSION	$5.90(w) \times 3.30(lg) \times 2.65(h)$	= 25.80 M3
	2	
TOTAL ROOF EXTENSION = 43.39 M3		

IMPORTANT NOTE: ALL DIMENSIONS TO BE CHECKED AND TO BE CONFIRMED ON SITE. TOTAL ROOF EXTENSIONS MUST NOT EXCEED 50 CUBIC METRES MEASURED EXTERNALLY. HEIGHT MUST NOT EXCEED HEIGHT OF ORIGINAL MAIN ROOF RIDGE. ALL WORK MUST BE CONTAINED WITHIN THE SITE BOUNDARIES

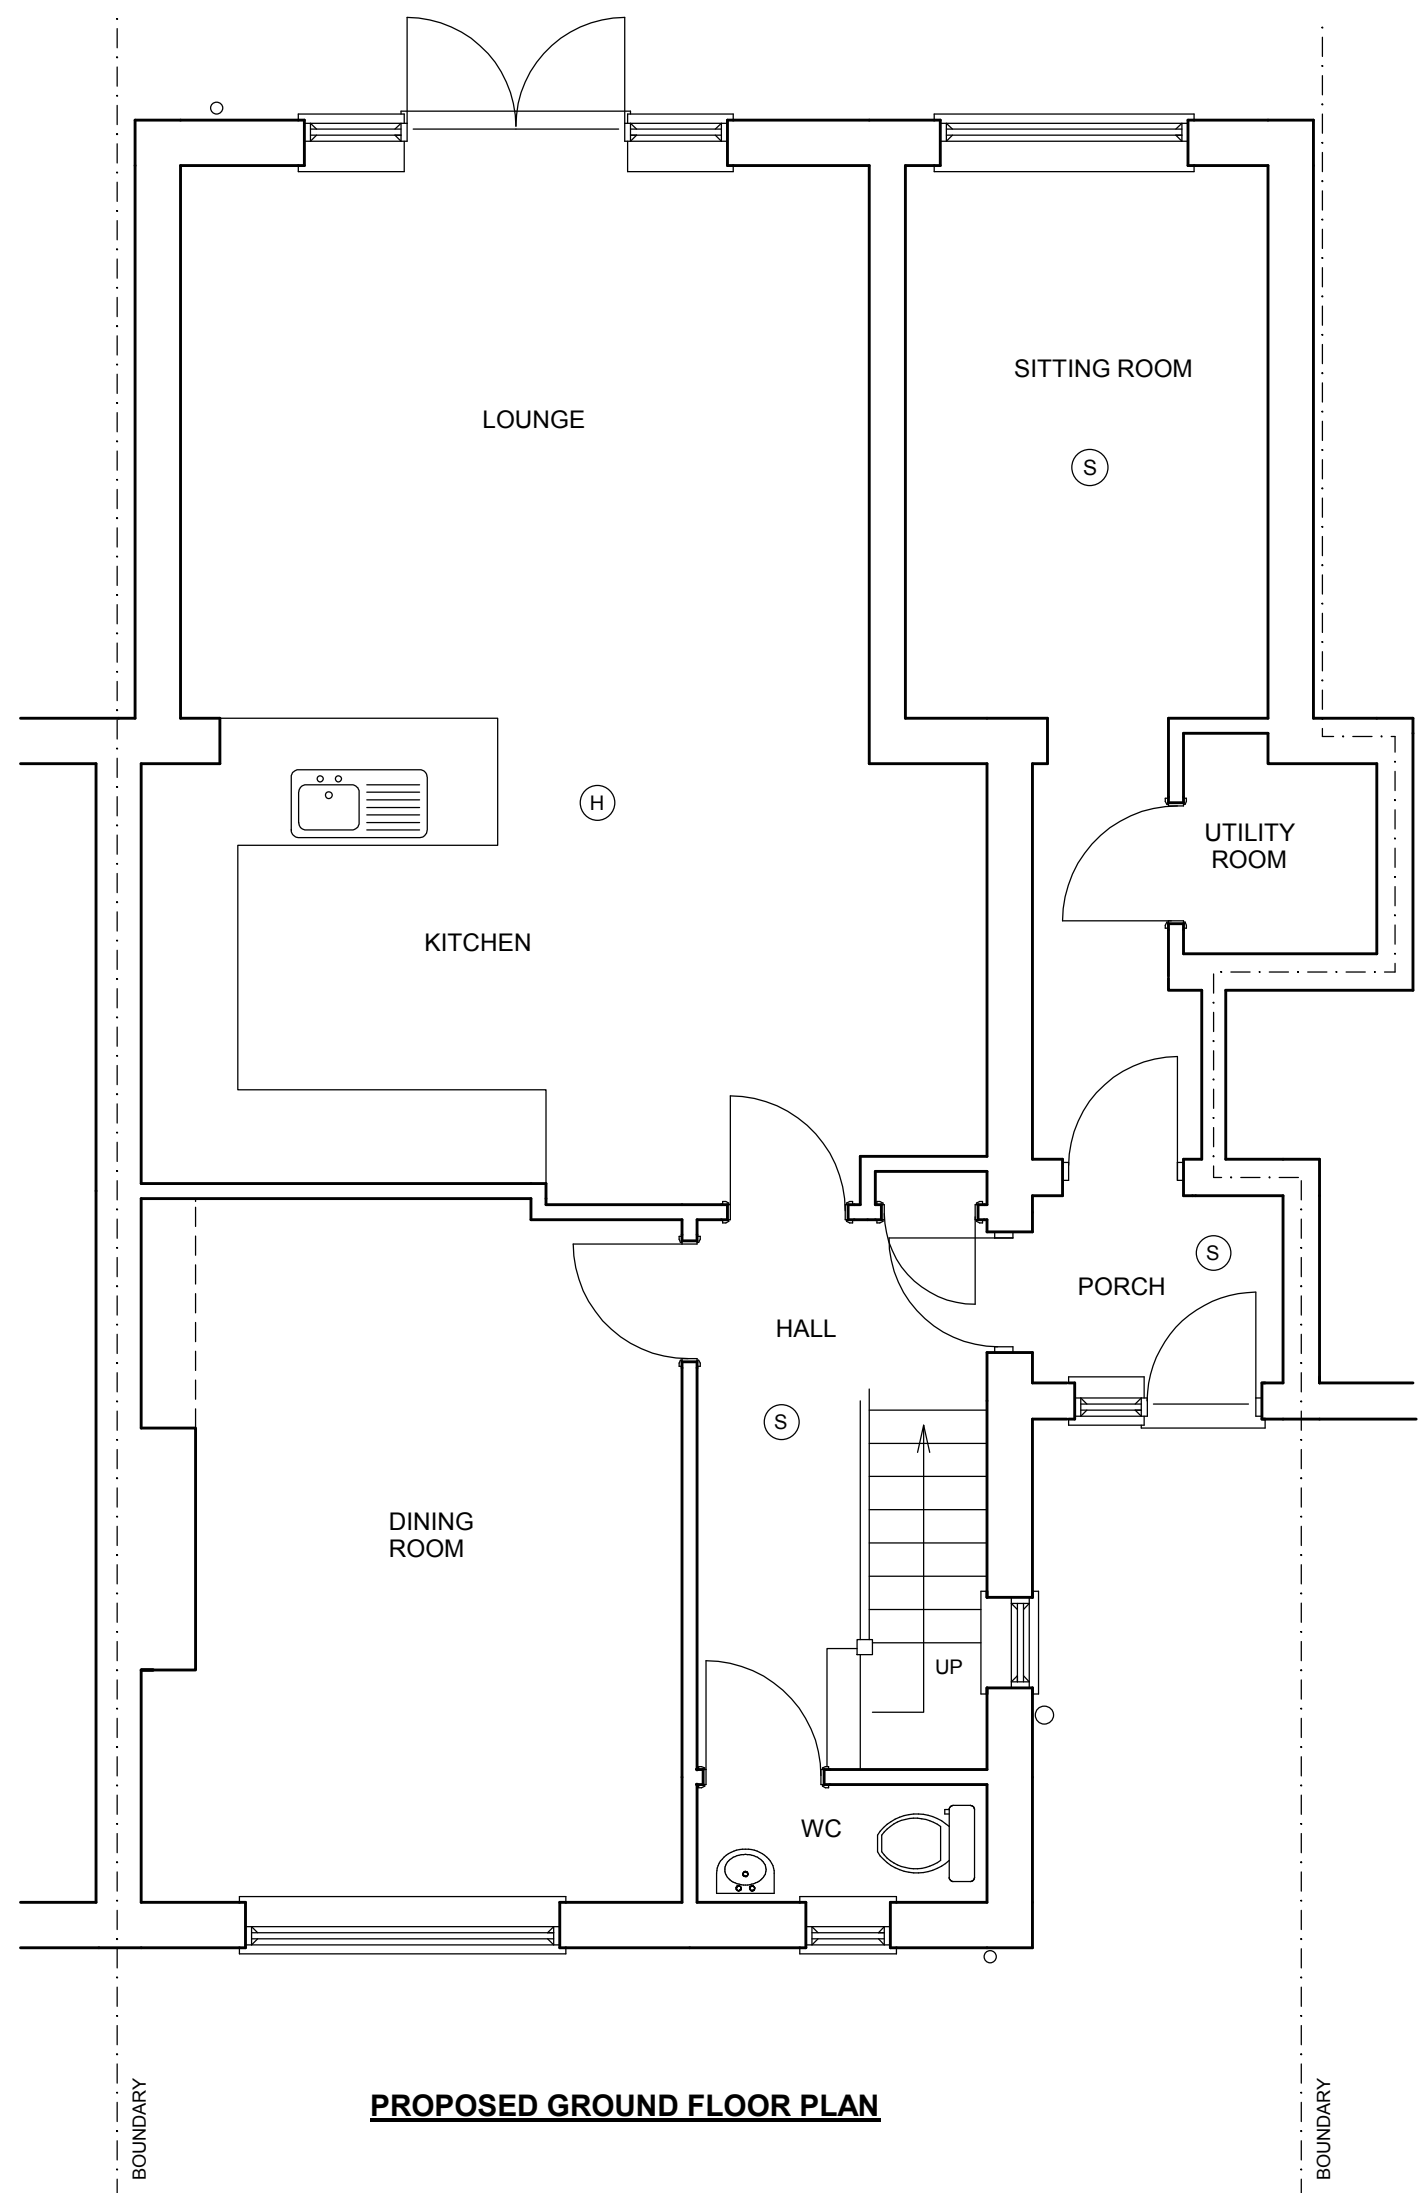

- (S) SELF CONTAINED MAINS OPERATED INTERLINKED OPTICAL SMOKE DETECTOR SYSTEM IN ACCORDANCE WITH BS 5839 OR 5446. ALARMS TO HAVE BATTERY BACK UP. DETECTORS 300min FROM WALLS
- (H) HEAT DETECTOR INTERLINKED WITH SMOKE DETECTORS

285 LONG DRIVE RUISLIP MDDX HA4 0HT

LOFT CONVERSION

JAMES RUSH ASSOCIATES LTD

38 WINDMILL DRIVE CROXLEY GREEN RICKMANSWORTH
HERTFORDSHIRE WD3 3FD TEL: 01923 775 761
EMAIL: jameswrush@hotmail.com

© COPYRIGHT JAMES RUSH ASSOCIATES LTD

SCALE 1:50 / 1:100 @ A1

MARCH 2017

DRG No. 1714.2 REV B

BOUNDARIES ESTIMATED AND TO BE CONFIRMED ON SITE. ALL NEW WORKS TO BE CONTAINED WITHIN TRUE BOUNDARIES UNLESS STATED OTHERWISE ON PLAN

ALL NEW WORK TO COMPLY WITH CURRENT BUILDING REGULATIONS

DIMENSIONS IN MILLIMETRES AND TO BE CONFIRMED ON SITE

ALL DRAINS & TREES ARE ESTIMATED AND ARE TO BE CHECKED & CONFIRMED ON SITE BEFORE ANY WORK COMMENCES

CLIENT TO SERVE PARTY WALL ACT NOTICE BEFORE WORK COMMENCES

ALL WORK TO BE CARRIED OUT & SUPERVISED BY COMPETENT OPERATIVES

DUE TO SURVEY LIMITATIONS EXISTING JOIST SPANS ASSUMED UNTIL CONFIRMED ON SITE. ALL WALLS & PARTITIONS TO BE CONSIDERED LOADBEARING UNTIL OPENED UP ON SITE AND CHECKED BY COMPETENT PERSON TO CONFIRM OTHERWISE MUST BE CONFIRMED BEFORE ANY WORK COMMENCES

IF STRUCTURAL ENGINEERS DESIGN RELATING TO STRUCTURAL ELEMENTS CONTRACTOR'S ARCHITECTURAL DRAWINGS/SPEC. ENGINEER'S DESIGN PREVAILS

THIS DRAWING IS FOR PLANNING & BUILDING REGULATION APPLICATION PURPOSES ONLY. BUILD/CLIENT TO APPOINT COM CONSULTANT TO ENSURE WORKS COMPLY WITH COM REGULATIONS BEFORE WORK COMMENCES

SINCE WE HAVE NO ACCESS TO THE DEEDS OF THE PROPERTY IT IS THE RESPONSIBILITY OF THE CLIENT TO ENSURE THAT THE WORKS DO NOT CONTRAVENE ANY RESTRICTIVE COVENANTS CONTAINED IN THE DEEDS