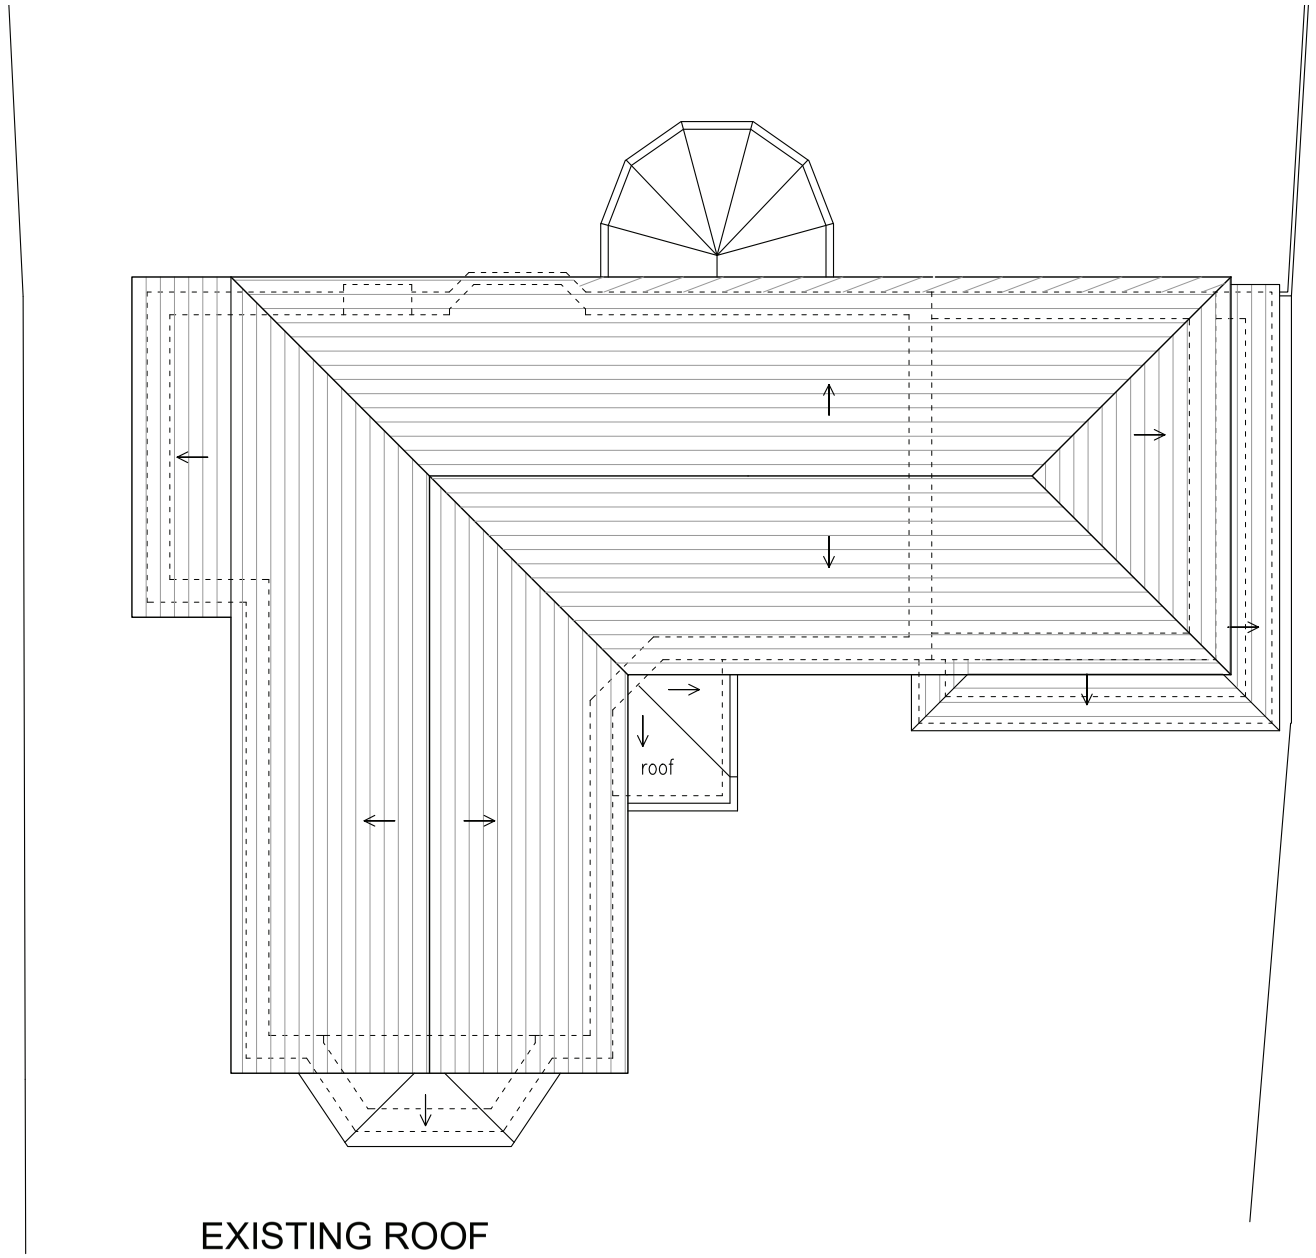

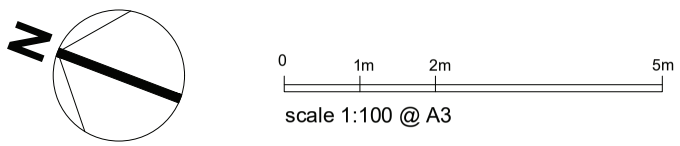

TITLE:	CLIENT:	DATE:	DRAWING TITLE:	DRAWING NO:	Rev.	Description	Date
19 Ducks Hill Road Northwood HA6 2NW		JANUARY 2025	Existing Roof Plan	EX 102 -P1			
		SCALE: 1:100@A3		**REVISION:** Planning	P1	Planning plans	30.04.24