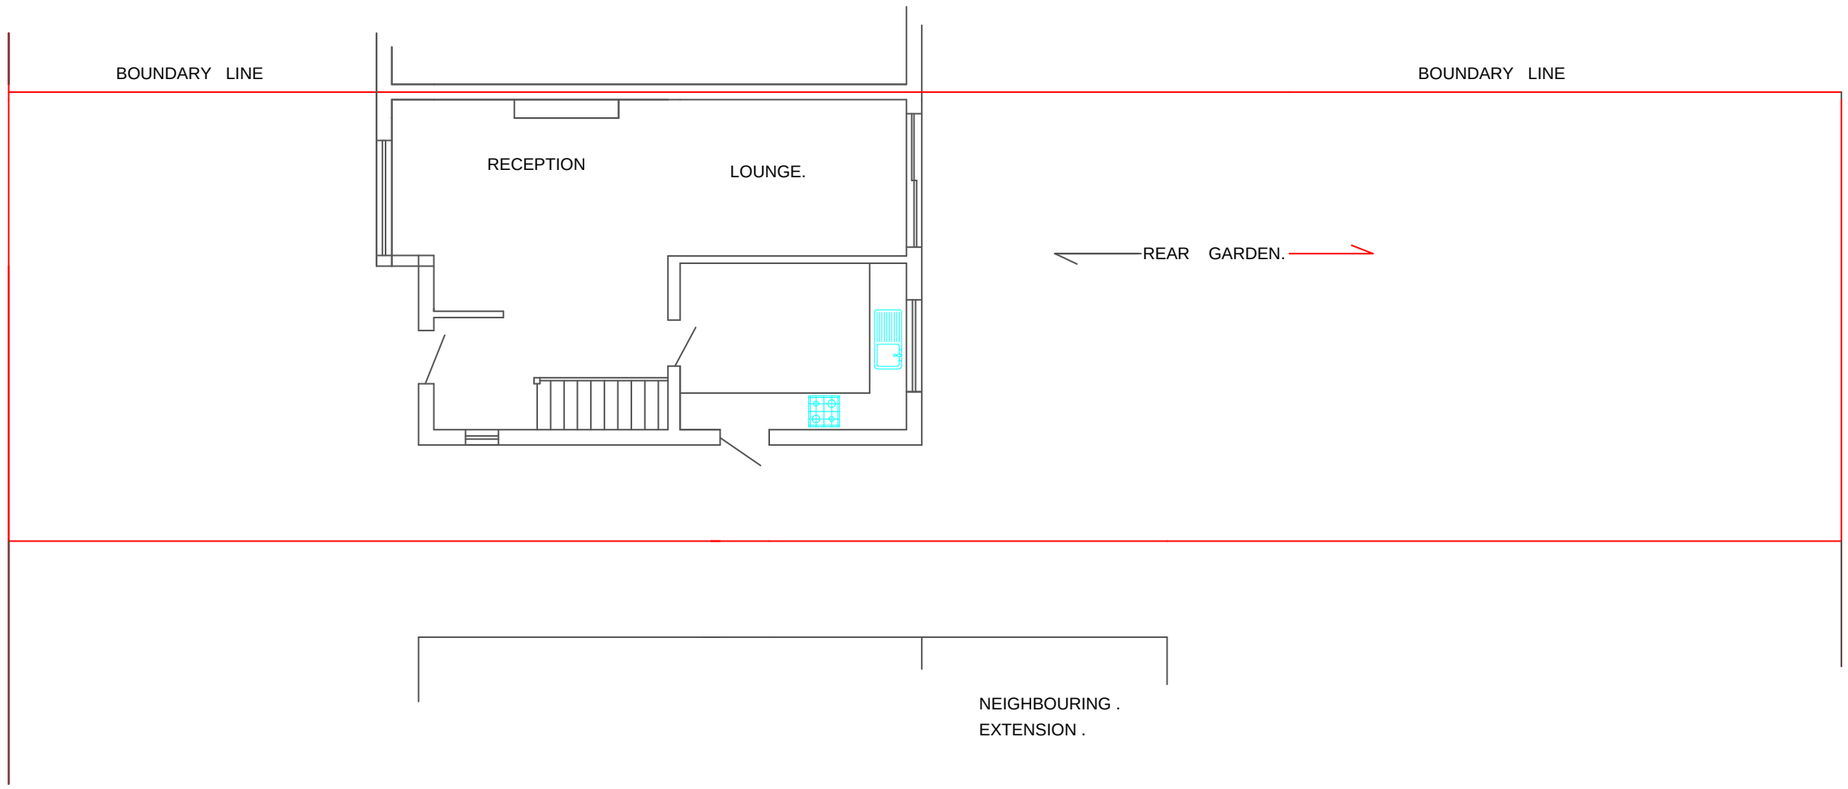


NOTES.

SINGLE STOREY REAR EXTE

37 MEADOW VIEW ROAD.
HAYES. MIDDLESEX.
UB4 8HA

SCALE 1 : 100.

Date. 20 APRIL 2019

DWG. NO. EA /AS /37 - 2019 /

EXISTING / PROPOSED FLOO