

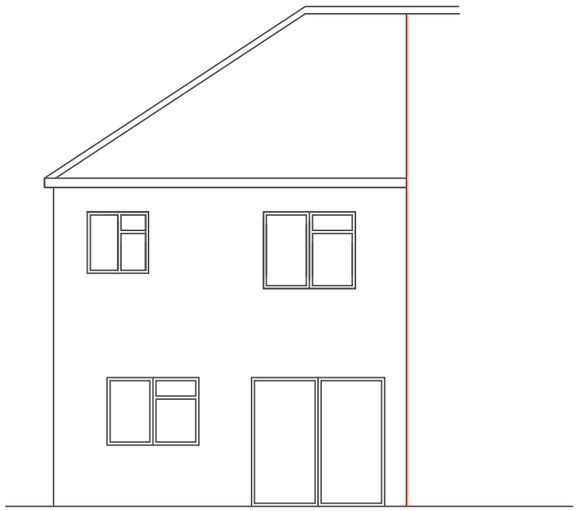



EXISTING REAR

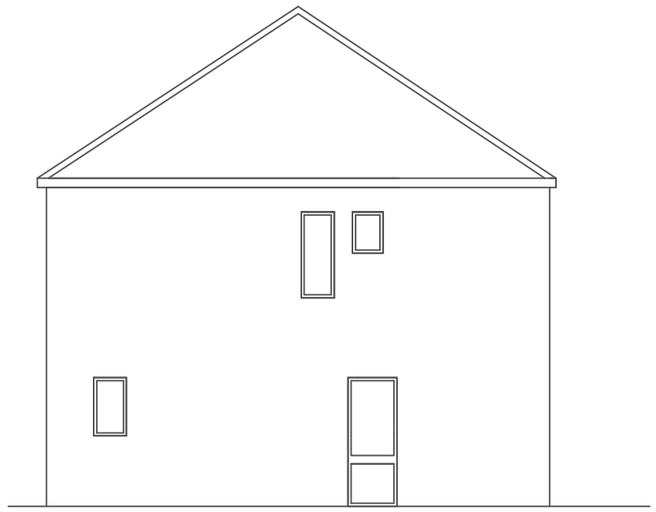

EXISTING SIDE

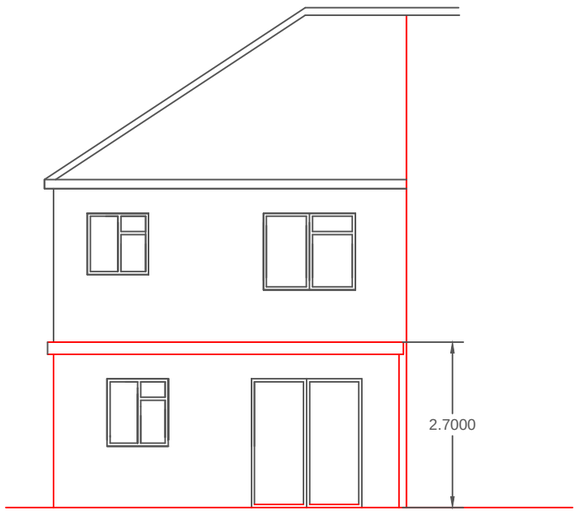

PROPOSED REAR

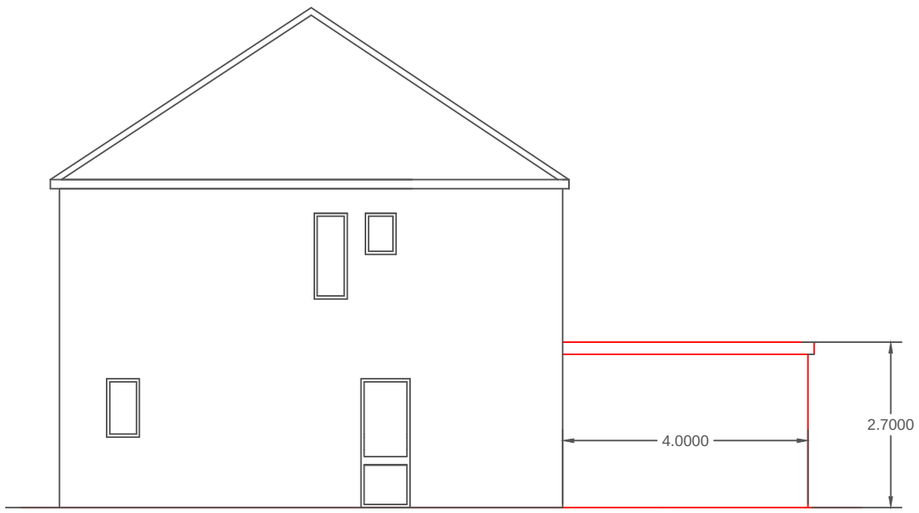

PROPOSED SIDE

NOTES.

SINGLE STOREY REAR EXTENSION.

37 MEADOW VIEW ROAD.
HAYES. MIDDLESEX.
UB4 8HA

SCALE 1 : 100.

Date. 20 APRIL 2019

DWG. NO. EA /AS /37 - 2019 / 3

EXISTING / PROPOSED FLOOR PLAN