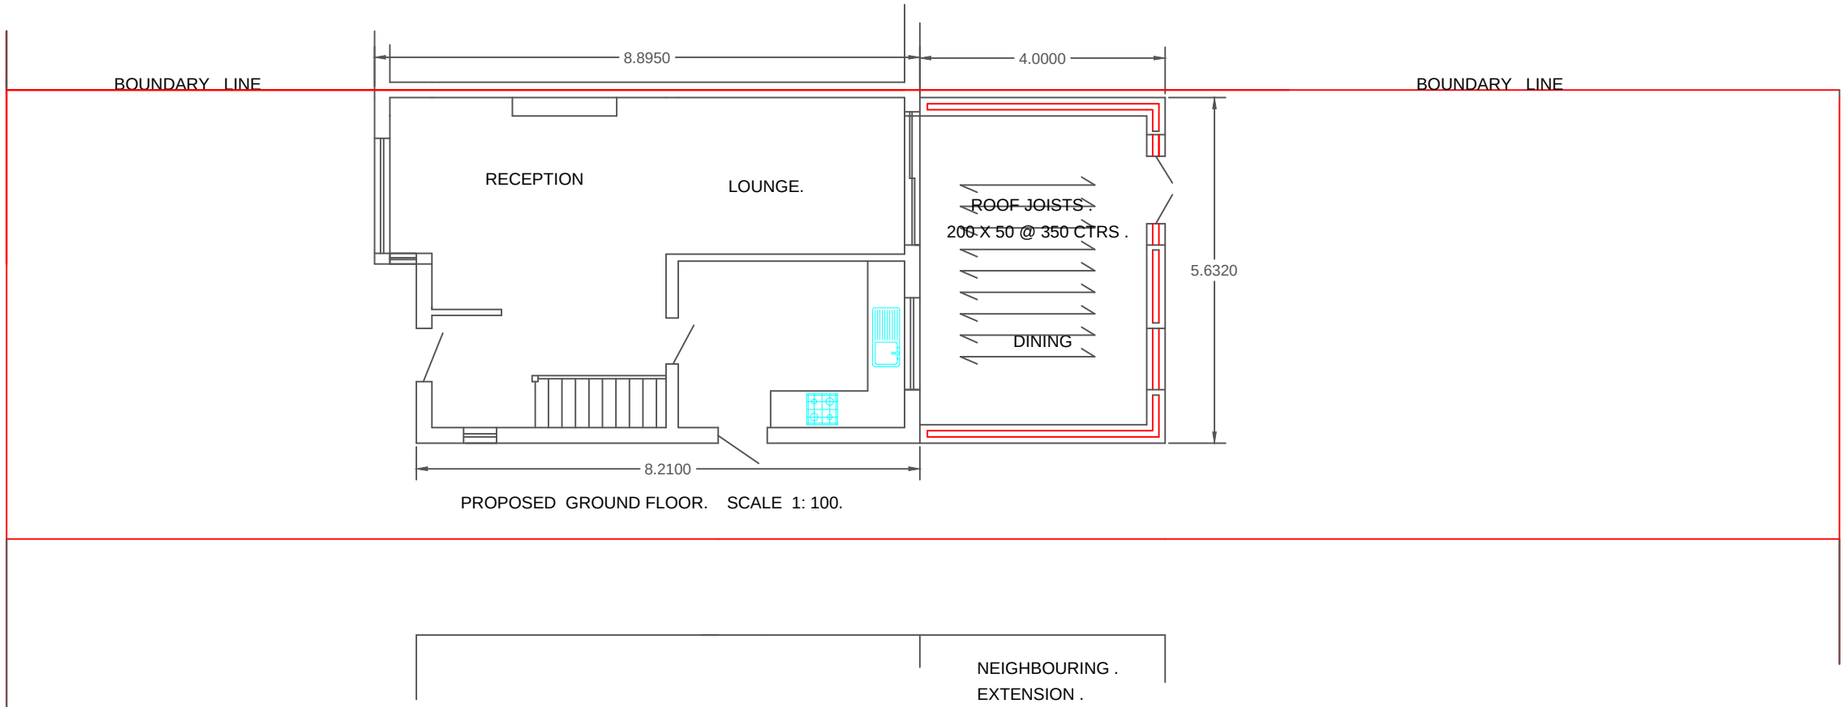


PROPOSED GROUND FLOOR. SCALE 1: 100.

NOTES.

SINGLE STOREY REAR EXTENSION.

37 MEADOW VIEW ROAD.
HAYES. MIDDLESEX.
UB4 8HA

SCALE 1 : 100.

Date. 20 APRIL 2019

DWG. NO. EA /AS /37 - 2019 / 2

EXISTING / PROPOSED FLOORPLANS.