
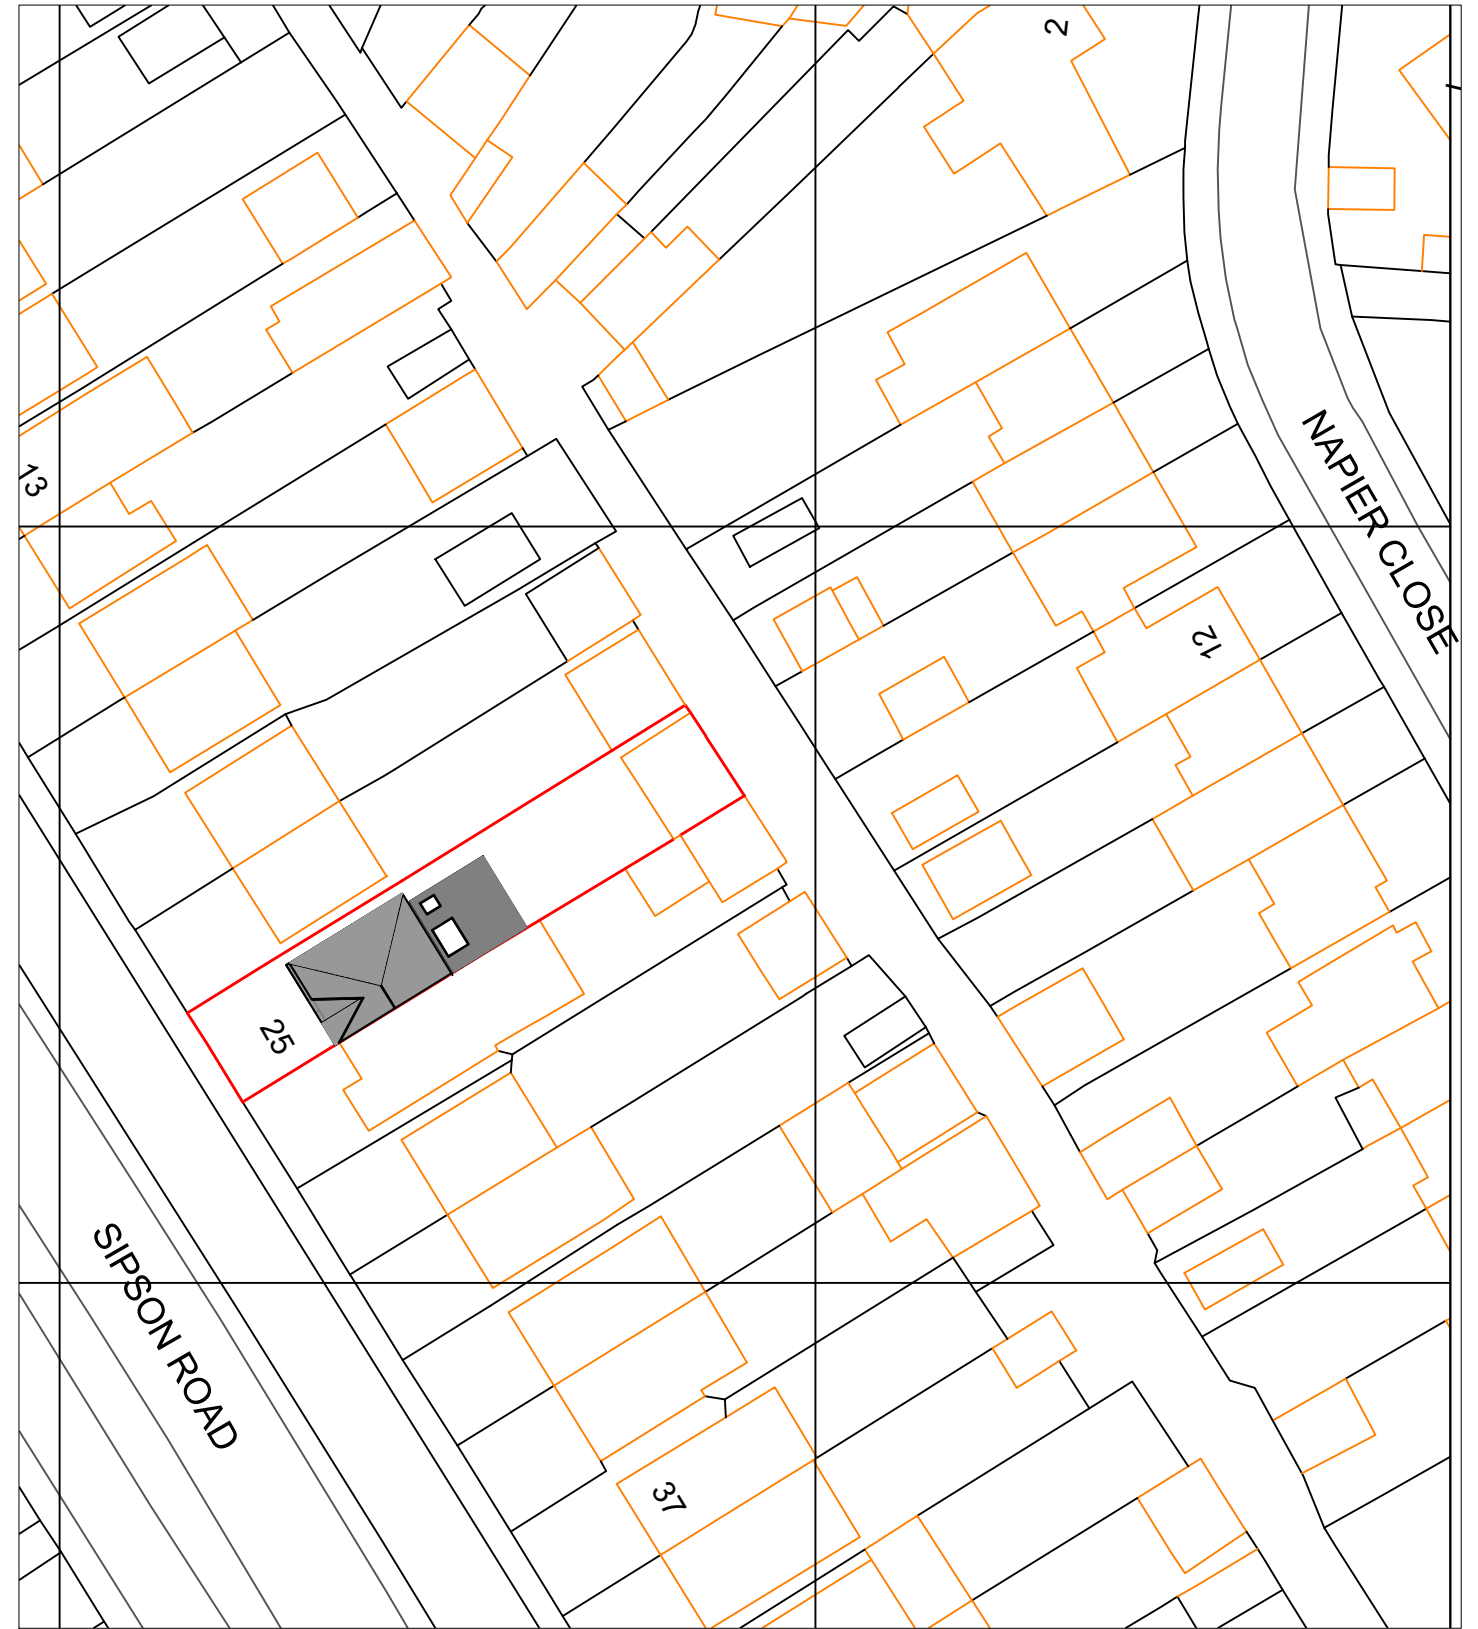


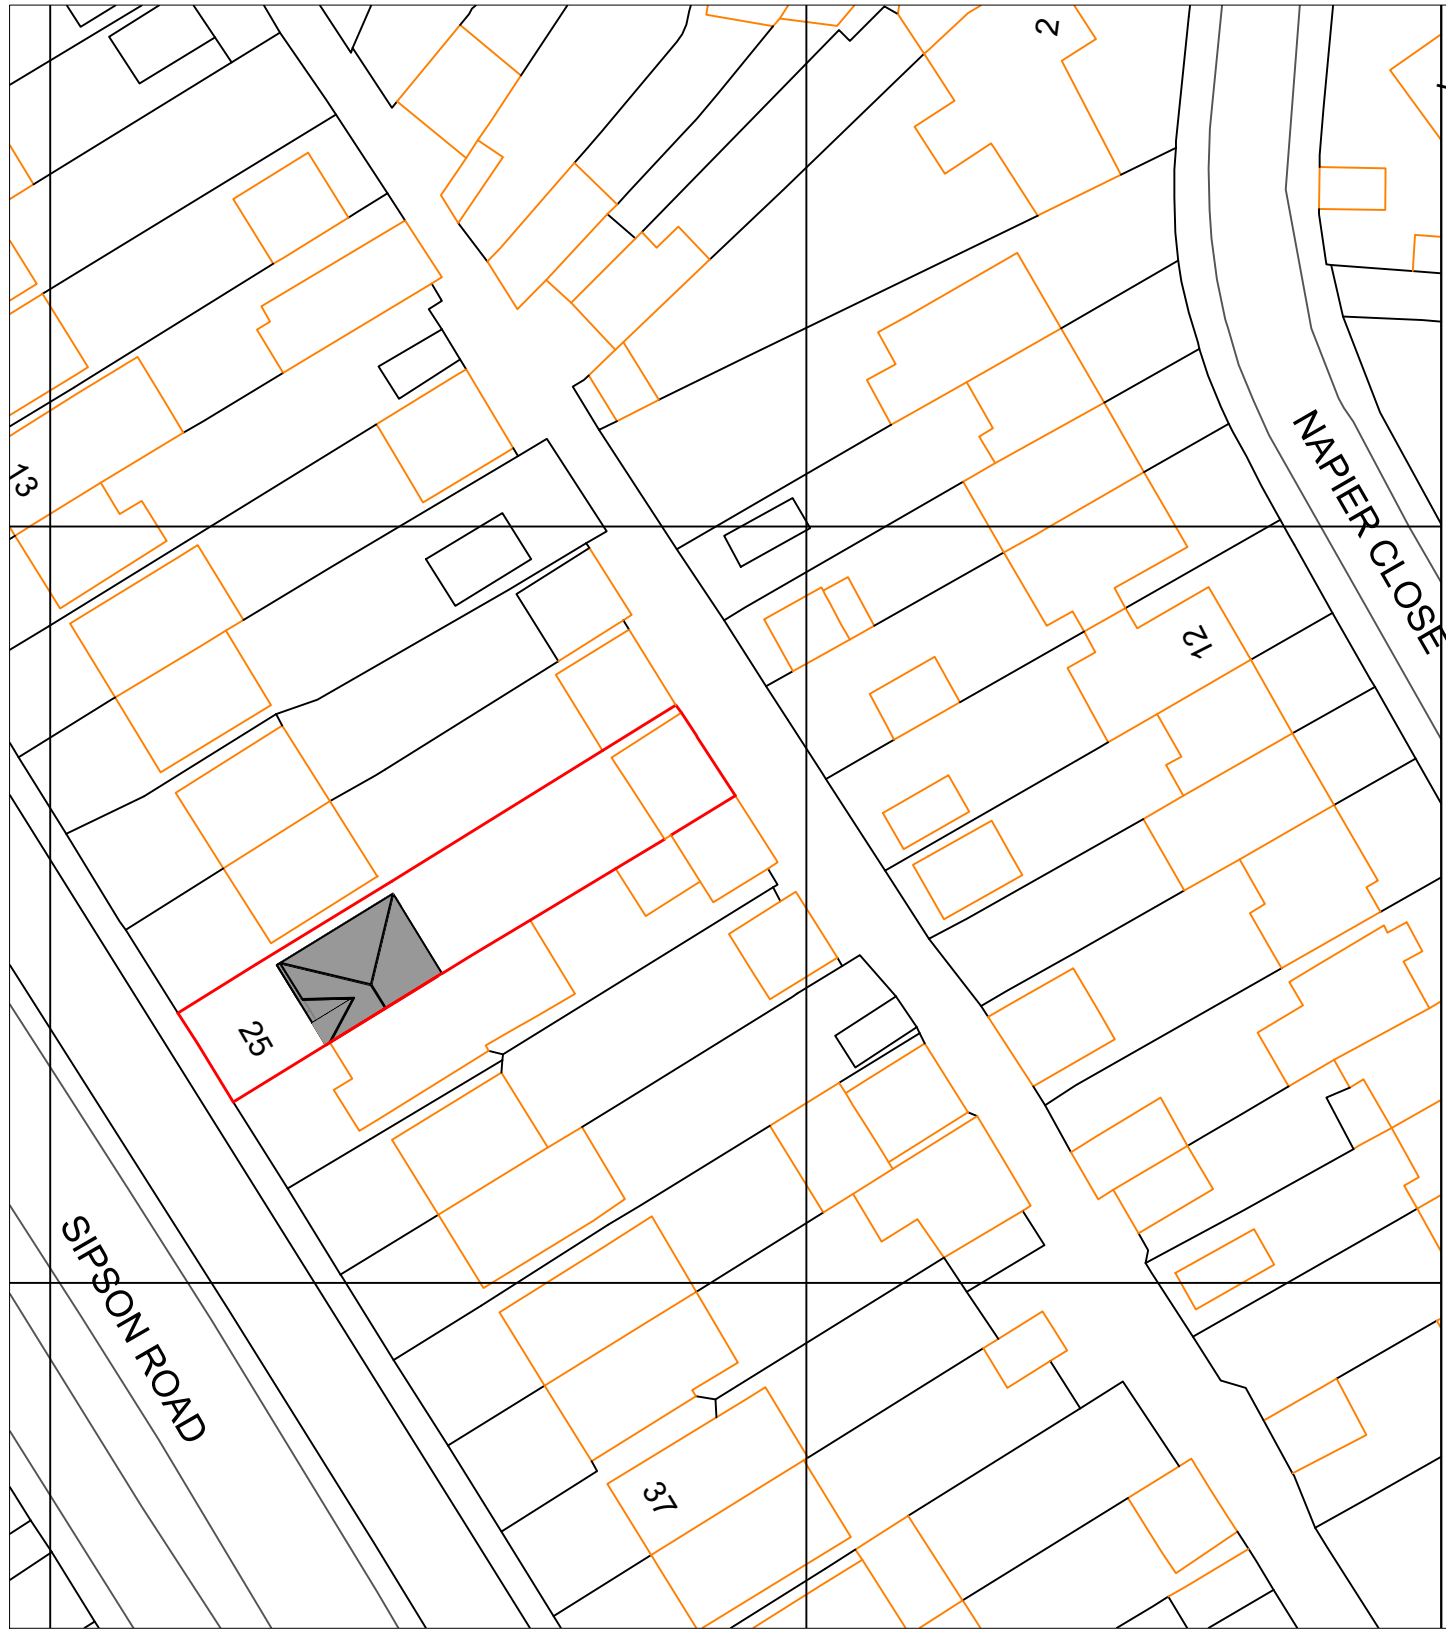


Existing Block Plan
Scale 1:500

Proposed Block Plan
Scale 1:500

P2	02.09.26	PLANNING ISSUE	L.D.	L.D.
P1	08.07.26	PLANNING ISSUE	L.D.	L.D.
Rev.	Date	Details	Drawn	Checked

North:

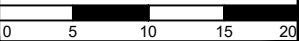Graphic scale:


Content: Block Plan				
Address: 25 SIPSON ROAD, WEST DRAYTON, UB7 9DQ			Client: A. SHEIKH	
Scale: 1:500	Date: 07/2026	Drawn by: L.D.		Checked by: L.D.
Purpose: Planning		File:	Size: A3	No. Drawing: A-098
				Revision: P2

PIERINI
DESIGNS