


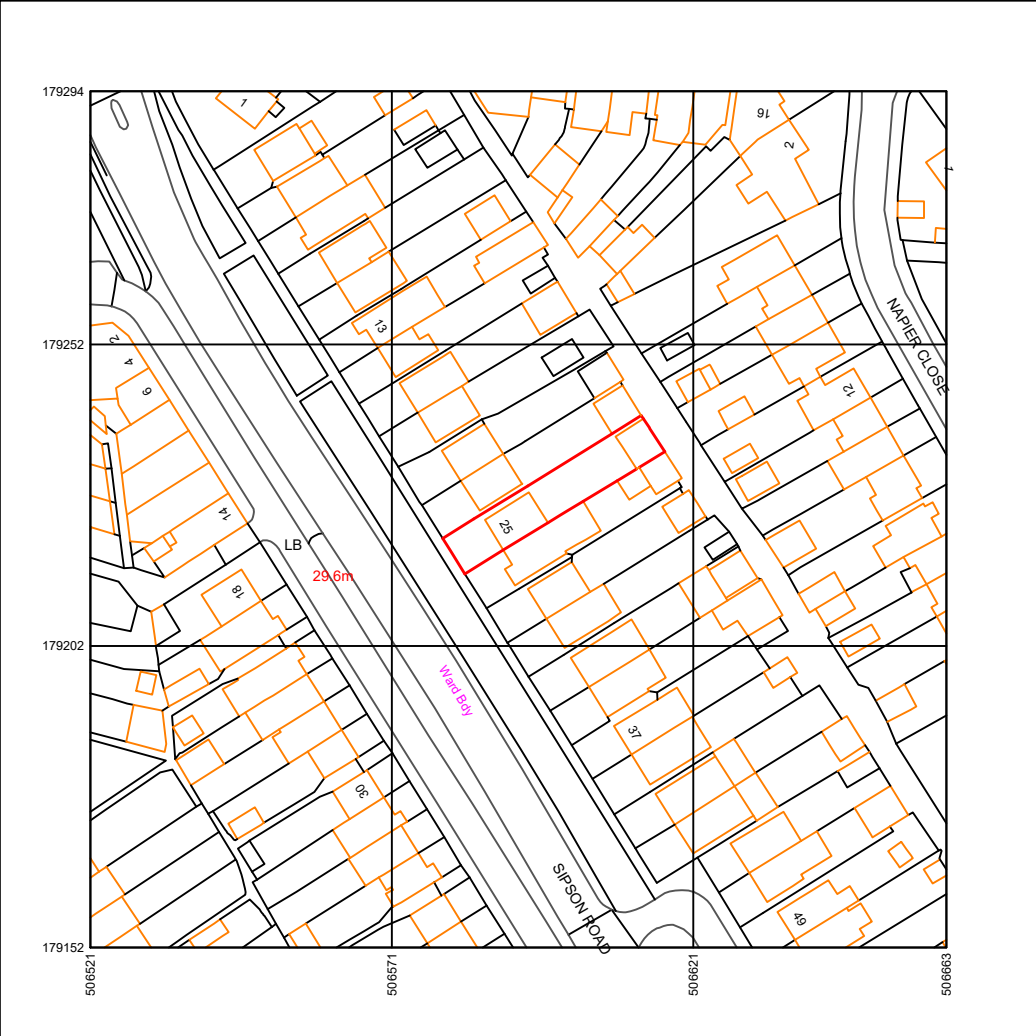

Produced on 25 June 2026 from the Ordnance Survey National Geographic Database and incorporating surveyed revision available at this date.
This map shows the area bounded by 506521 179152,506663 179152,506663 179294,506521 179294,506521 179152
Crown copyright and database rights 2026 OS 100054135. Supplied by copla ltd trading as UKPlanningMaps.com a licensed Ordnance Survey partner (OS 100054135).
Data licence expires 25 June 2027. Unique plan reference: v2g/1437897/1925043



Location Plan
Scale 1:1250

					North: 	Content:						PIERINI DESIGNS
						LOCATION PLAN						
						Address: 25 SIPSON ROAD, WEST DRAYTON, UB7 9DQ				Client: A. SHEIKH		
						Scale: 1:1250		Date: 07/2026		Drawn by: L.D.		
P2	02.09.26	ISSUED FOR PLANNING	L.D.	L.D.	Graphic scale:	Purpose:		File:	Size:	No. Drawing:	Revision:	
P1	08.07.26	ISSUED FOR PLANNING	L.D.	L.D.		Planning			A3	A-099	P2	
Rev.	Date	Details	Drawn	Checked								