




PROPOSED FRONT  
ELEVATION



PROPOSED REAR  
ELEVATION

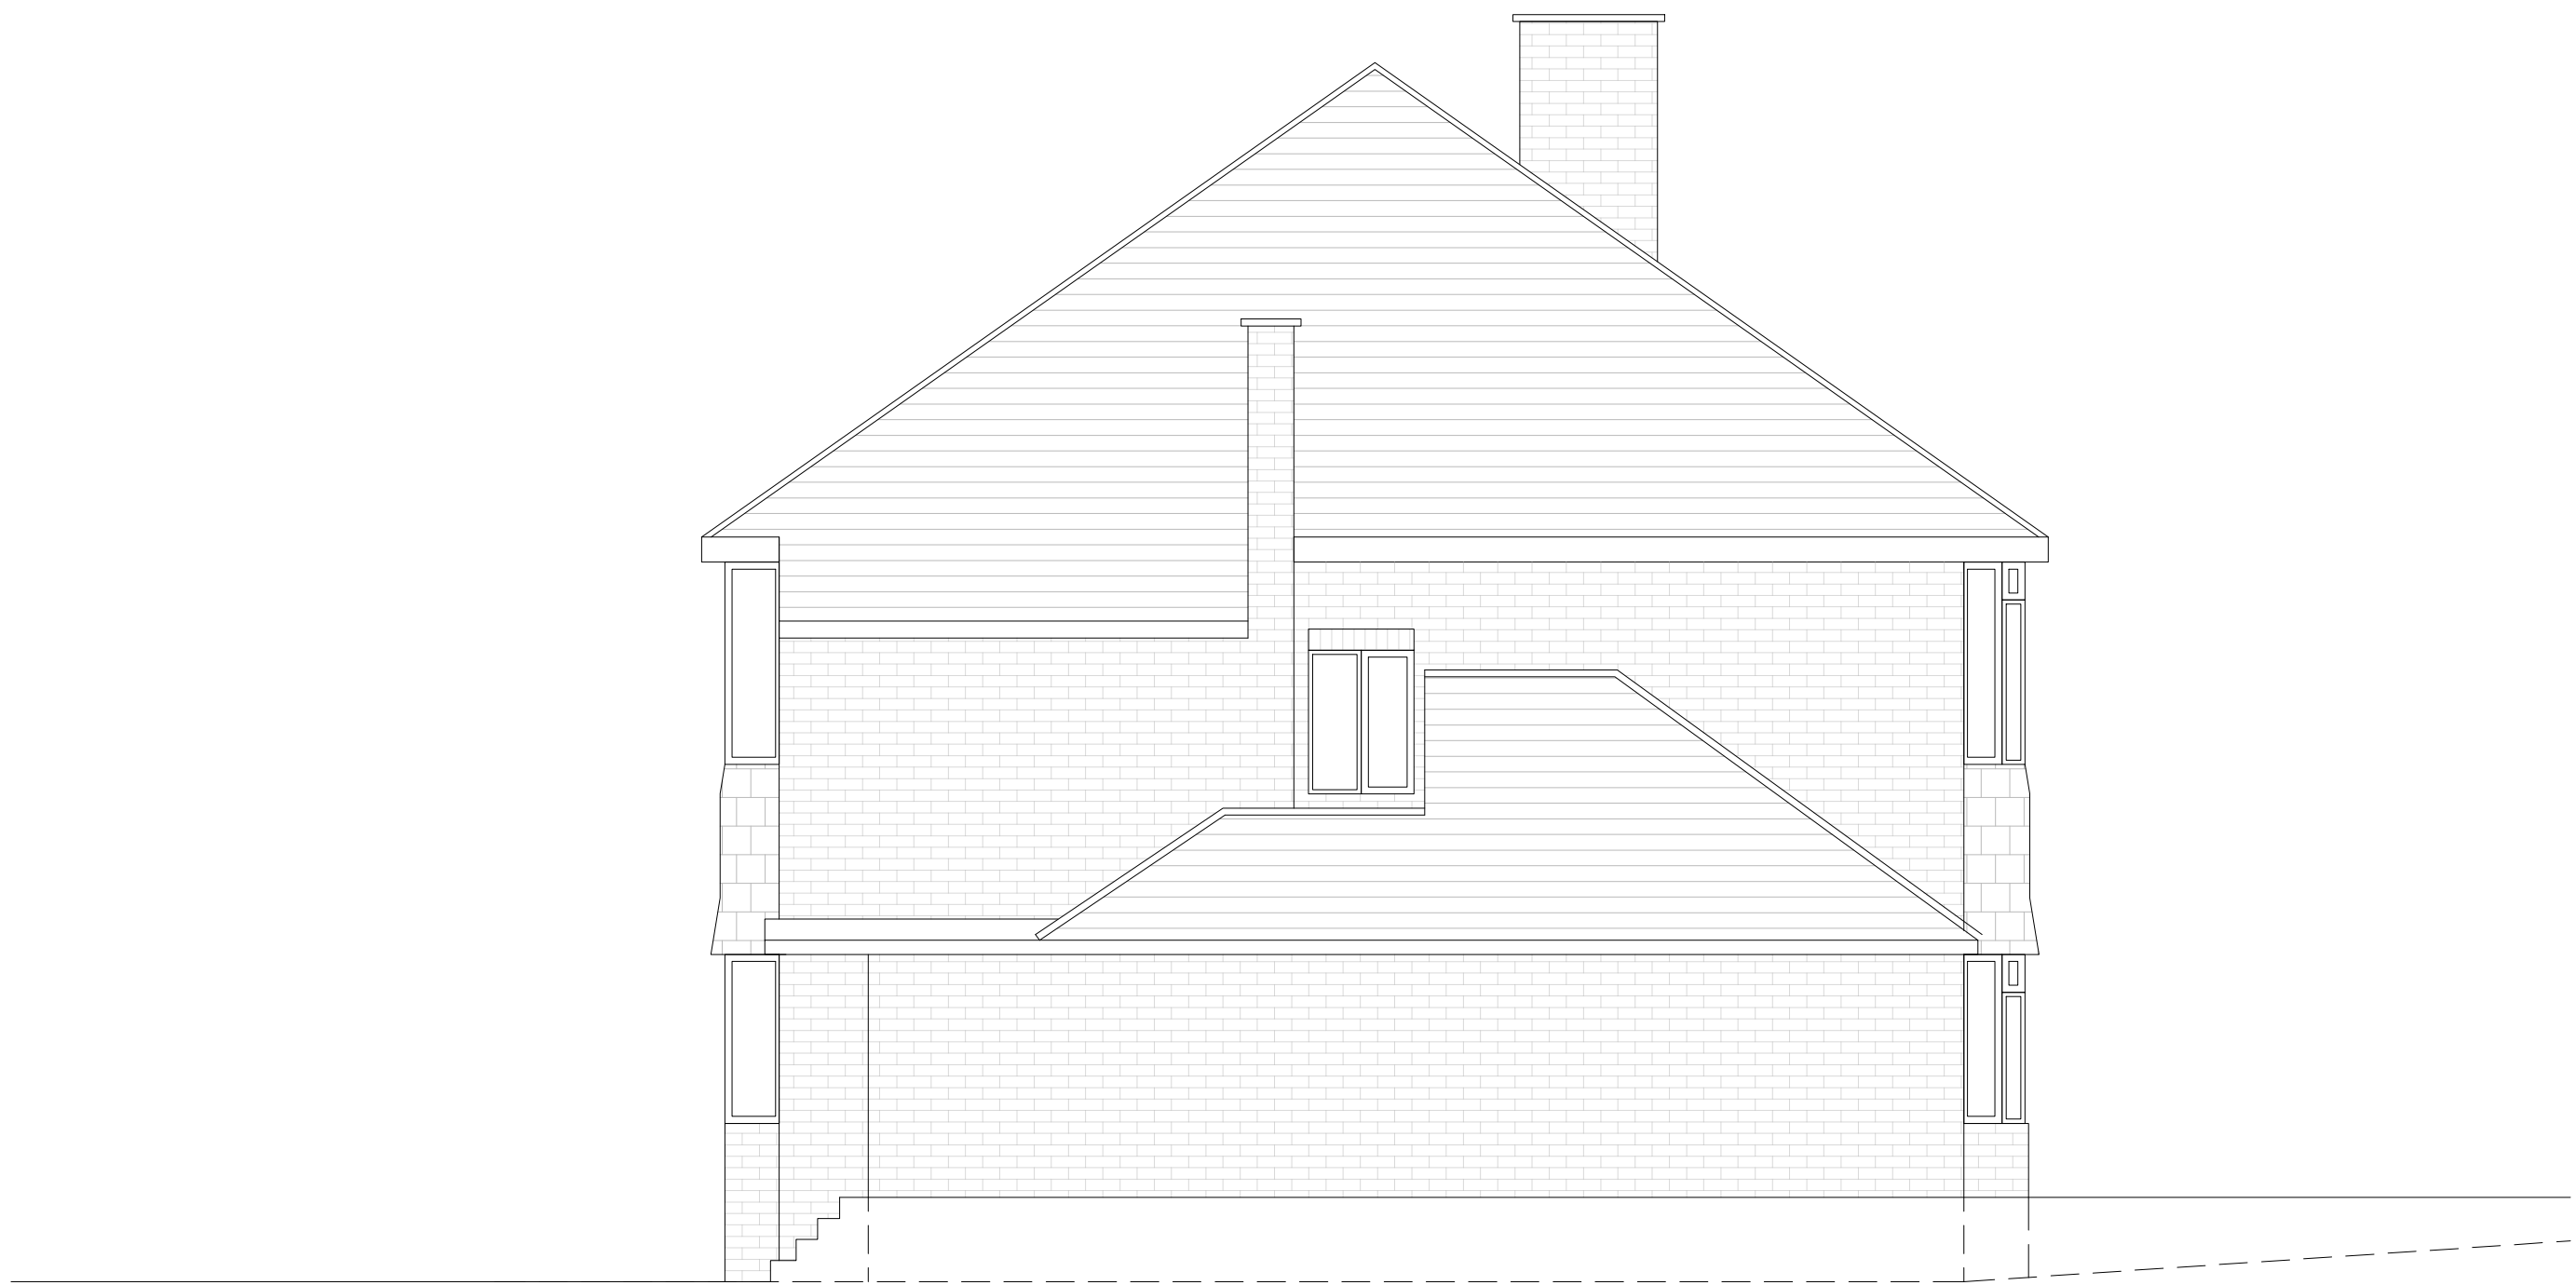

PROPOSED SIDE  
ELEVATION



|                                  |         |              |                     |                                  |  |  |  |  |  |  |             |   |
|----------------------------------|---------|--------------|---------------------|----------------------------------|--|--|--|--|--|--|-------------|---|
| PROJECT                          | DWG NO. | SCALE        | DETAIL              | 10.05.2021                       |  |  |  |  |  |  | PROJECT NO. | <div>PR Architecture Ltd.</div> <div>Chartered Architect</div> <div>120, Pinner Road, Harrow, HA1 4JD.</div> <div>Tel: 0208 357 2304</div> |
| 10 RAISINS HILL, PINNER, HA5 2BS | 05      | 1:50<br>@ A1 | PROPOSED ELEVATIONS | SUBMITTED TO<br>PLANNING<br>DEPT |  |  |  |  |  |  | 21.12       |   |
| PROPOSED BUILDING                |         |              |                     |                                  |  |  |  |  |  |  |             |   |