

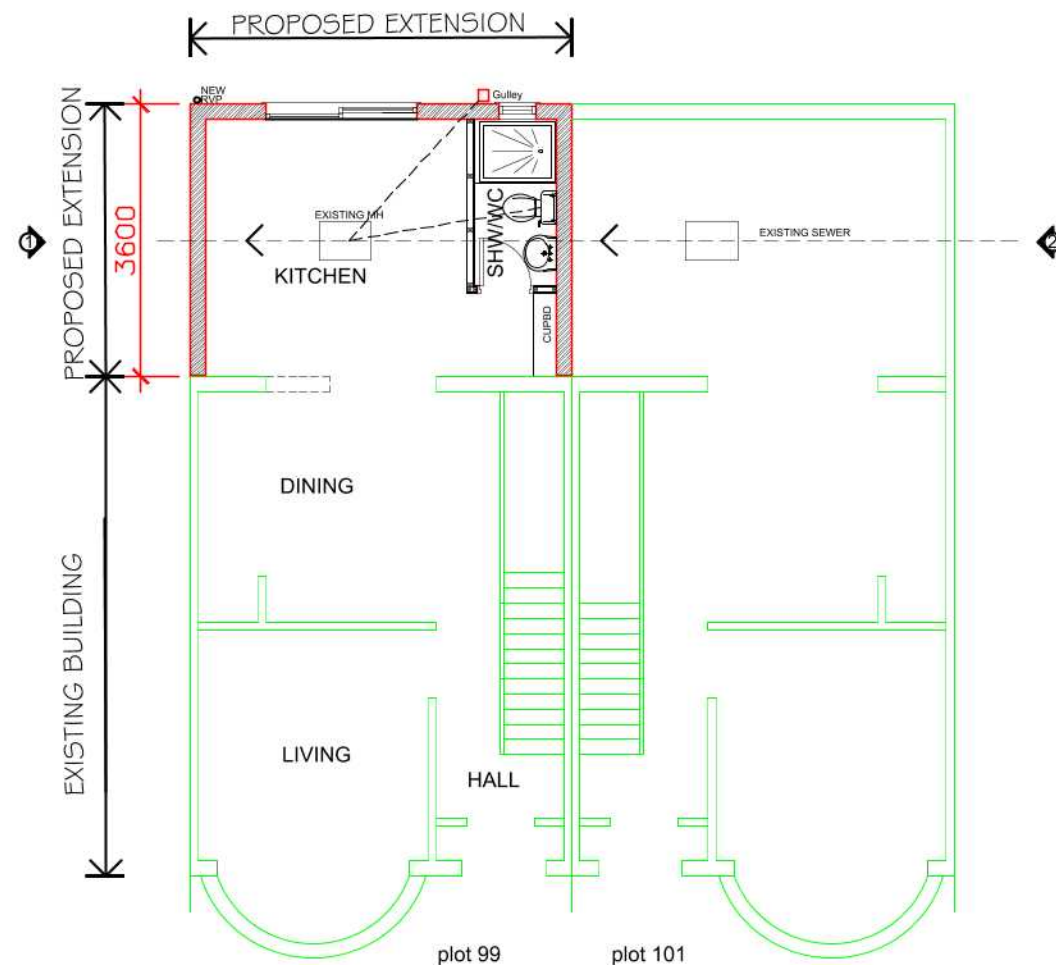


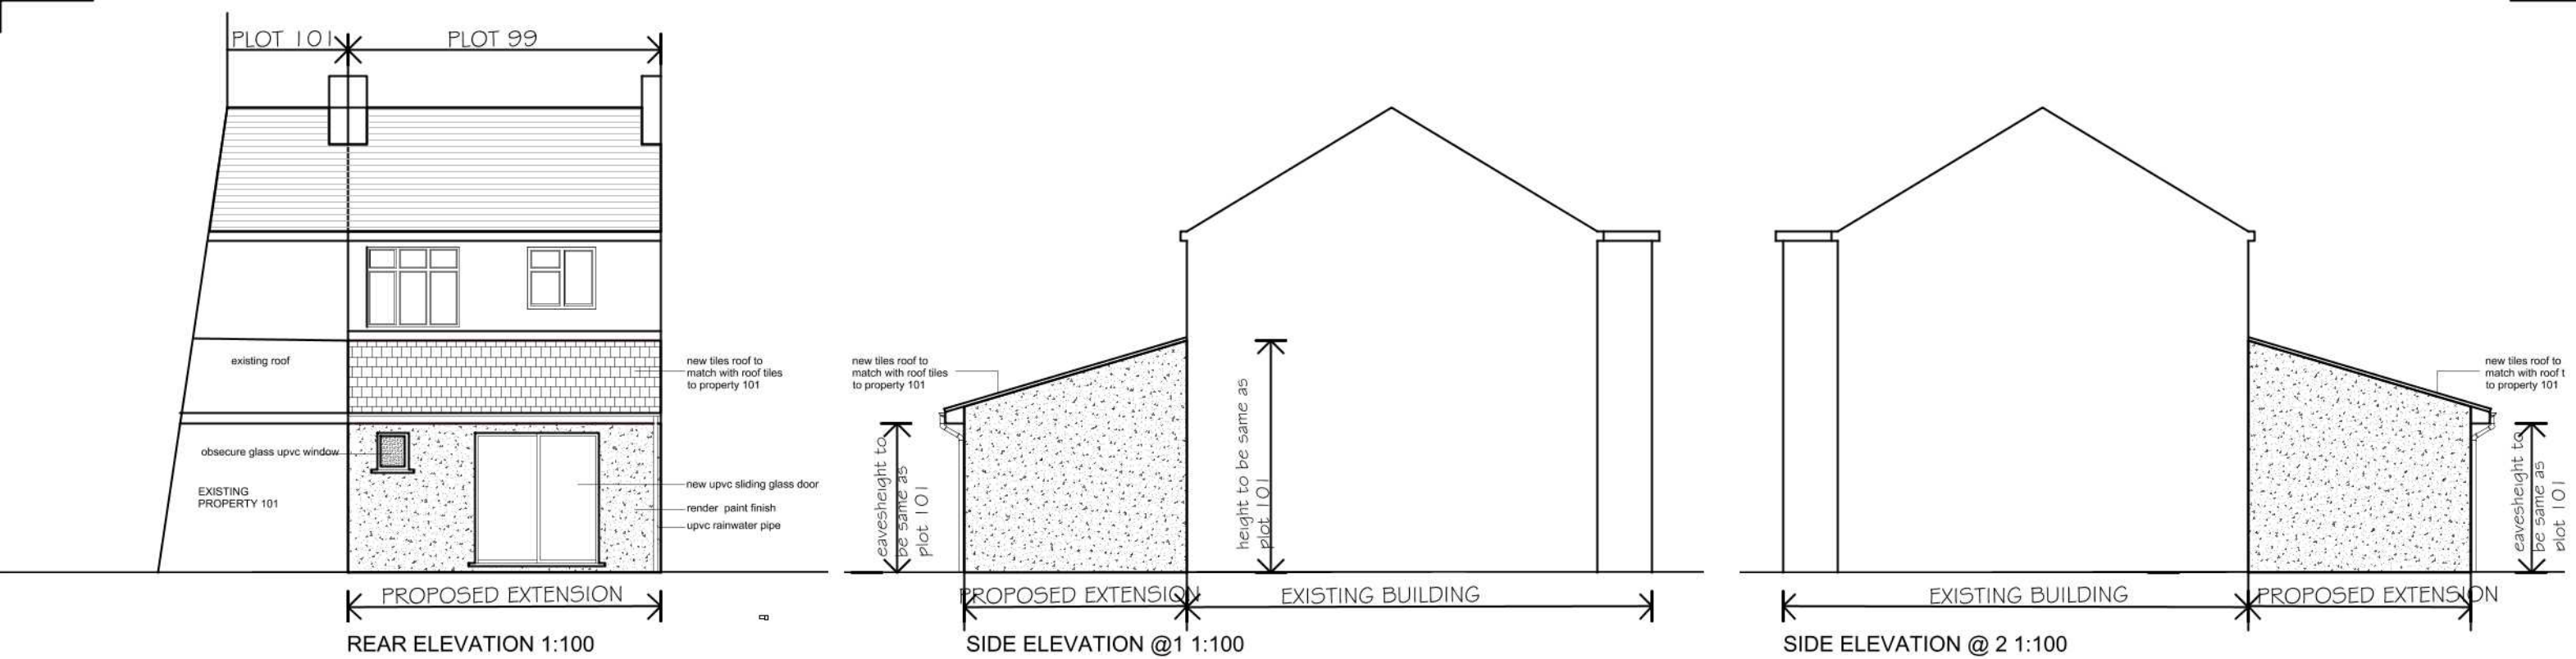

NOTES

- EXISTING STURCTURE
- NEW BLOCKWALL
- EXISTING WALL TO BE DEMOLISHED
- NEW TIMBER STUD PARTITIONS
- 100 X 50 STUDS AT 600
CTRS WITH 12.7mm GYPROC WALLBOARD
LINING AND SKIM COAT
- DOORS - UPVC DOUBLE GLAZED IN WHITE
- WINDOWS - ALL EXISTING AND NEW WINDOWS
UPVC DOUBLE GLAZED IN WHITE
- ROOF - TILES ROOF TO MATCH PLOT 101
- MANHOLE - EXISTING MANHOLE TO BE UPGRADED
WITH DOUBLE SEAL BOLTED MANHOLE COVER

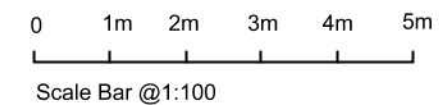

client Mr.Gursev & Pavandeep Virdee 100 Berwick Avenue Hayes UB4 0NX Tel : 07822823610 (m) email : Kamaljitvirdee@hotmail.com	notes	project	PROPOSED REAR SINGLE STOREY EXTENSION TO EXISTING HOUSE AT NO 99 BERWICK AVENUE - HAYES- UB4 0NX															title PROPOSED PLANS AND ELEVATIONS	
		revisions A 18-02-2020 Side Elevation 2 added as requested	drawn	RP		drawing no	RP990PLANNINGA	
			scale	1:100@A3	
			date	06-01-2020	</