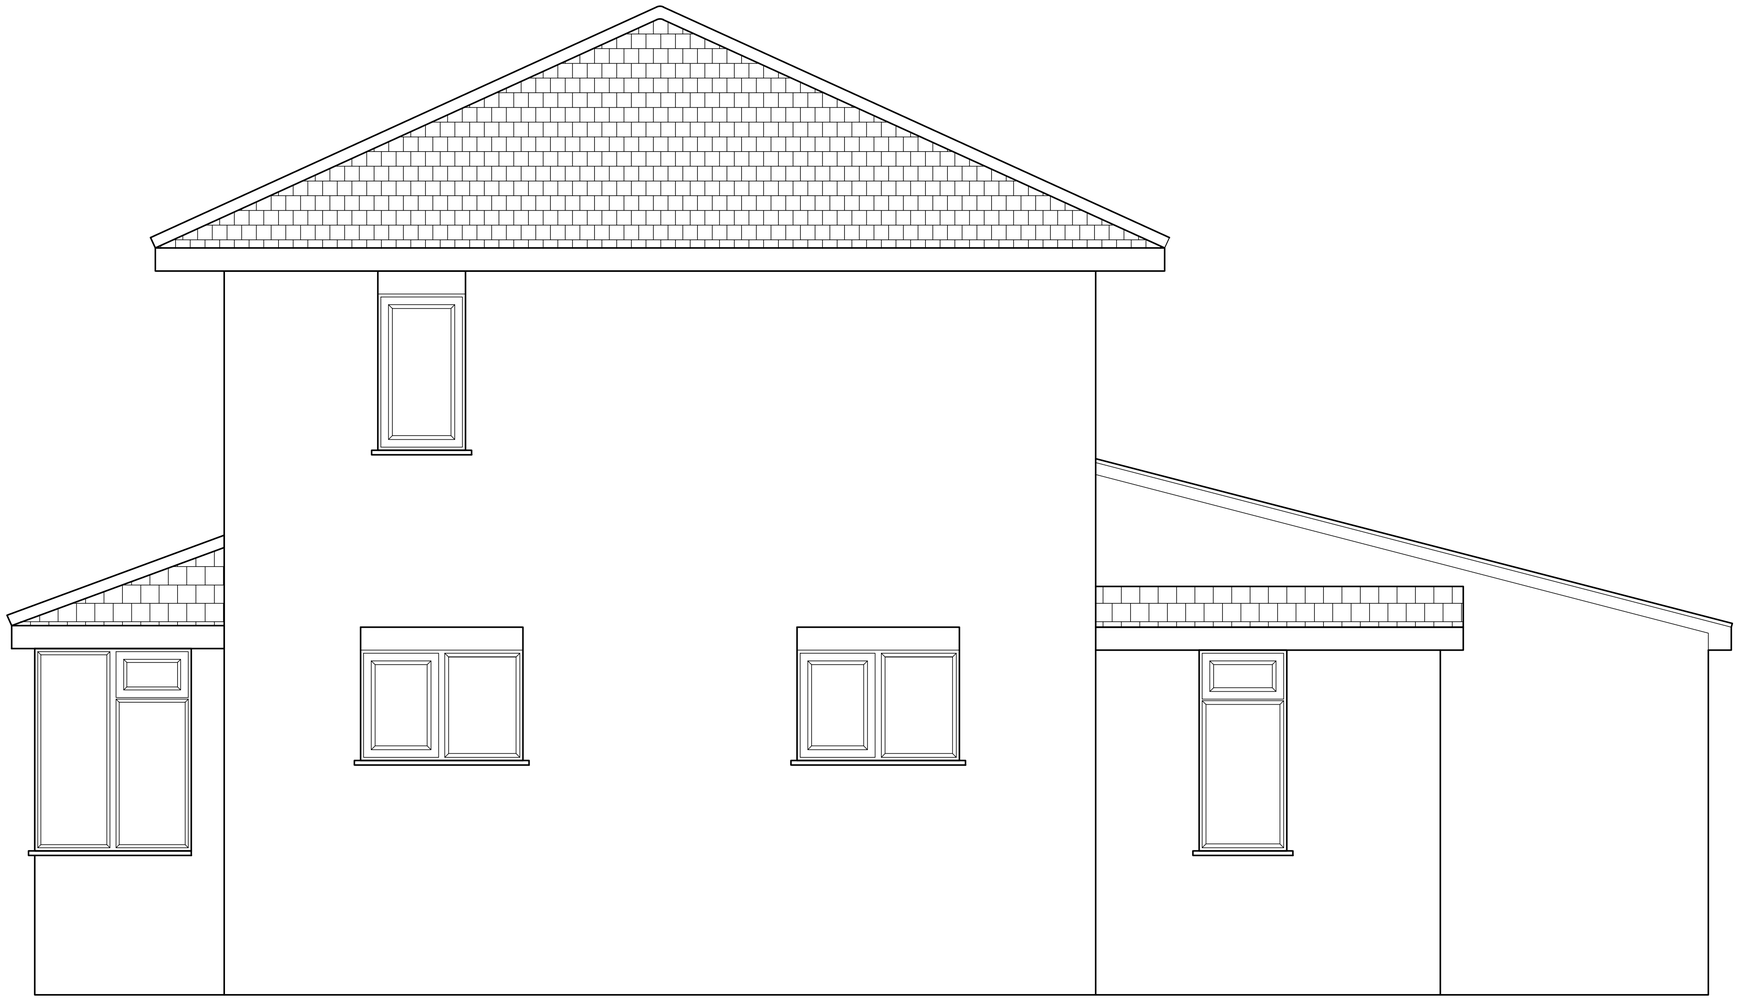

0m 1 2 3 4 5

Notes:

1. All new materials to match those existing
2. Existing materials to be made good where required.
3. Drawing for planning submission only, not for construction.
4. Do not scale off drawings.

| | | | |
|---|---|---|---|
| | | | |
| | | | |
| | | | |
| 02 | PORCH REDUCED TO 3SQM | | 19/07/20 |
| 01 | PLANNING ISSUE | | 31/03/20 |
| 00 | PLANNING ISSUE | | 24/02/20 |

| REV: | DESCRIPTION: | BY: | DATE: |
|---|---|---|---|

STATUS: PLANNING

CLIENT: MR & MRS LAMPORT

DESIGNED BY:

PROJECT: 21 HAZEL AVE
WEST DRAYTON, UB7 9EN

TITLE: PROPOSED DWELLING
SIDE ELEVATION

| SCALE AT A1: | DATE: | DRAWN: | CHECKED: |
|---|---|---|---|
| 1:20 | 24/02/20 | | |
| PROJECT NO: | DRAWING NO: | | REVISION: |
| | (10)–126 | | 02 |