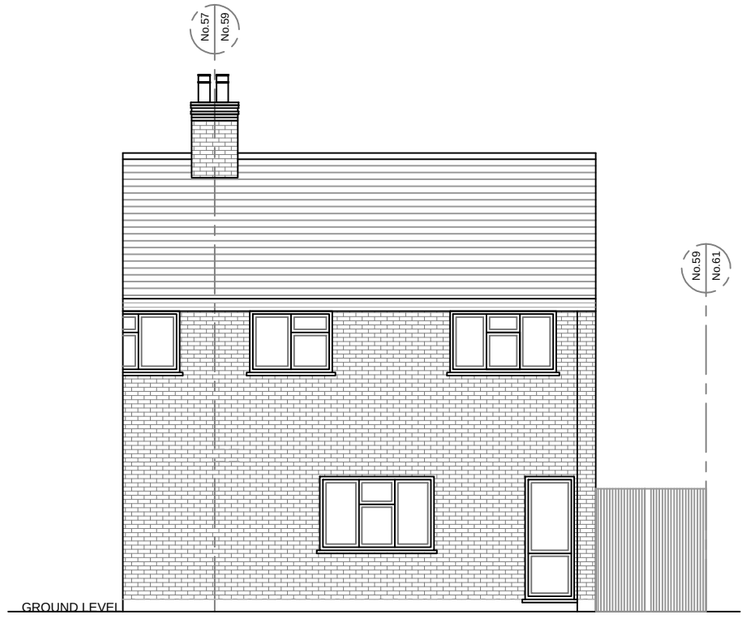

PROPOSE FRONT ELEVATION

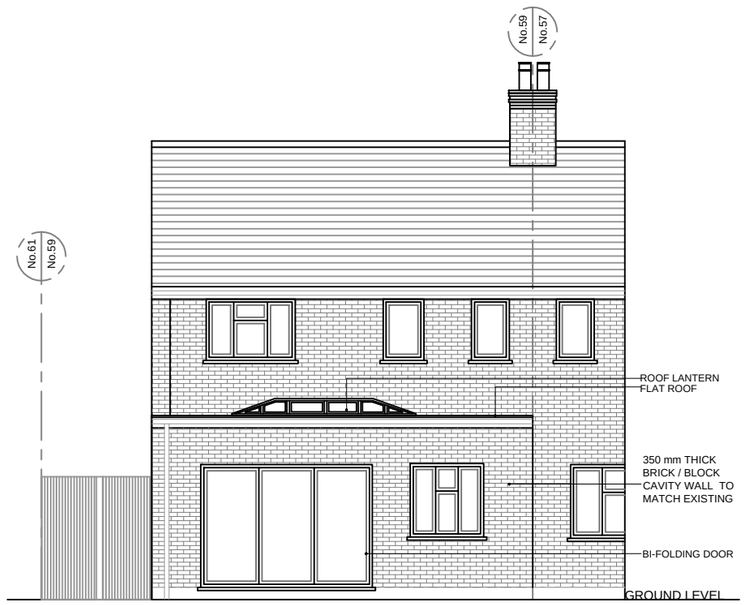

PROPOSED REAR ELEVATION

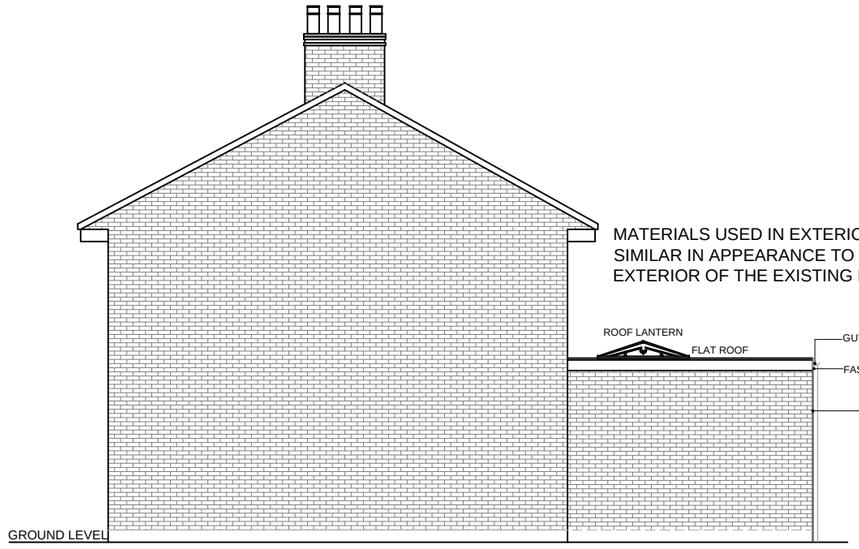

PROPOSED ELEVATION SIDE A

MATERIALS USED IN EXTERIOR WORK TO BE SIMILAR IN APPEARANCE TO THOSE OF THE EXTERIOR OF THE EXISTING HOUSE.

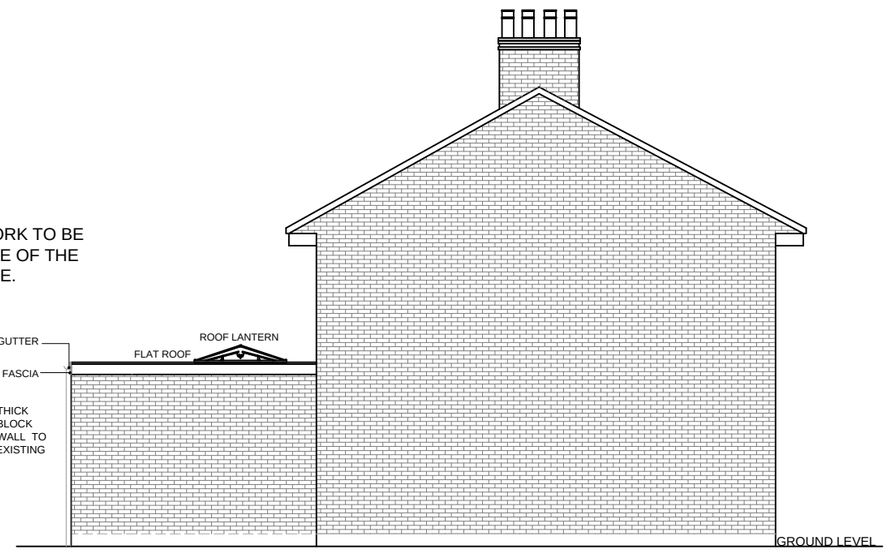

PROPOSED ELEVATION SIDE B

10 Meter
5
2
1
0
1:100

REFERENCE DRAWINGS

GENERAL NOTES
This drawing is for planning use only do not use this drawing for any purpose other than that for which it was issued.
Structural Design and Building Control Approval is required before construction commences.
This drawing is subject to copyright do not reproduce this drawing without prior permission.

No	DATE	REVISION	BY	CHK

CONSULTANT
CIVILS CONSULTING LTD.
CIVIL ENGINEERS
STRUCTURAL ENGINEERS
ARCHITECTURAL DESIGNERS
Contact: 07947249323

DRAWN: AS
CHECKED: A.R
PROJECT NO.

CLIENT/PROJECT
59 The Brambles West Drayton Middlesex UB7 7UH

TITLE
PROPOSED ELEVATIONS

DRAWING No. D06
SCALE: 1:100
DATE: 21-11-2024