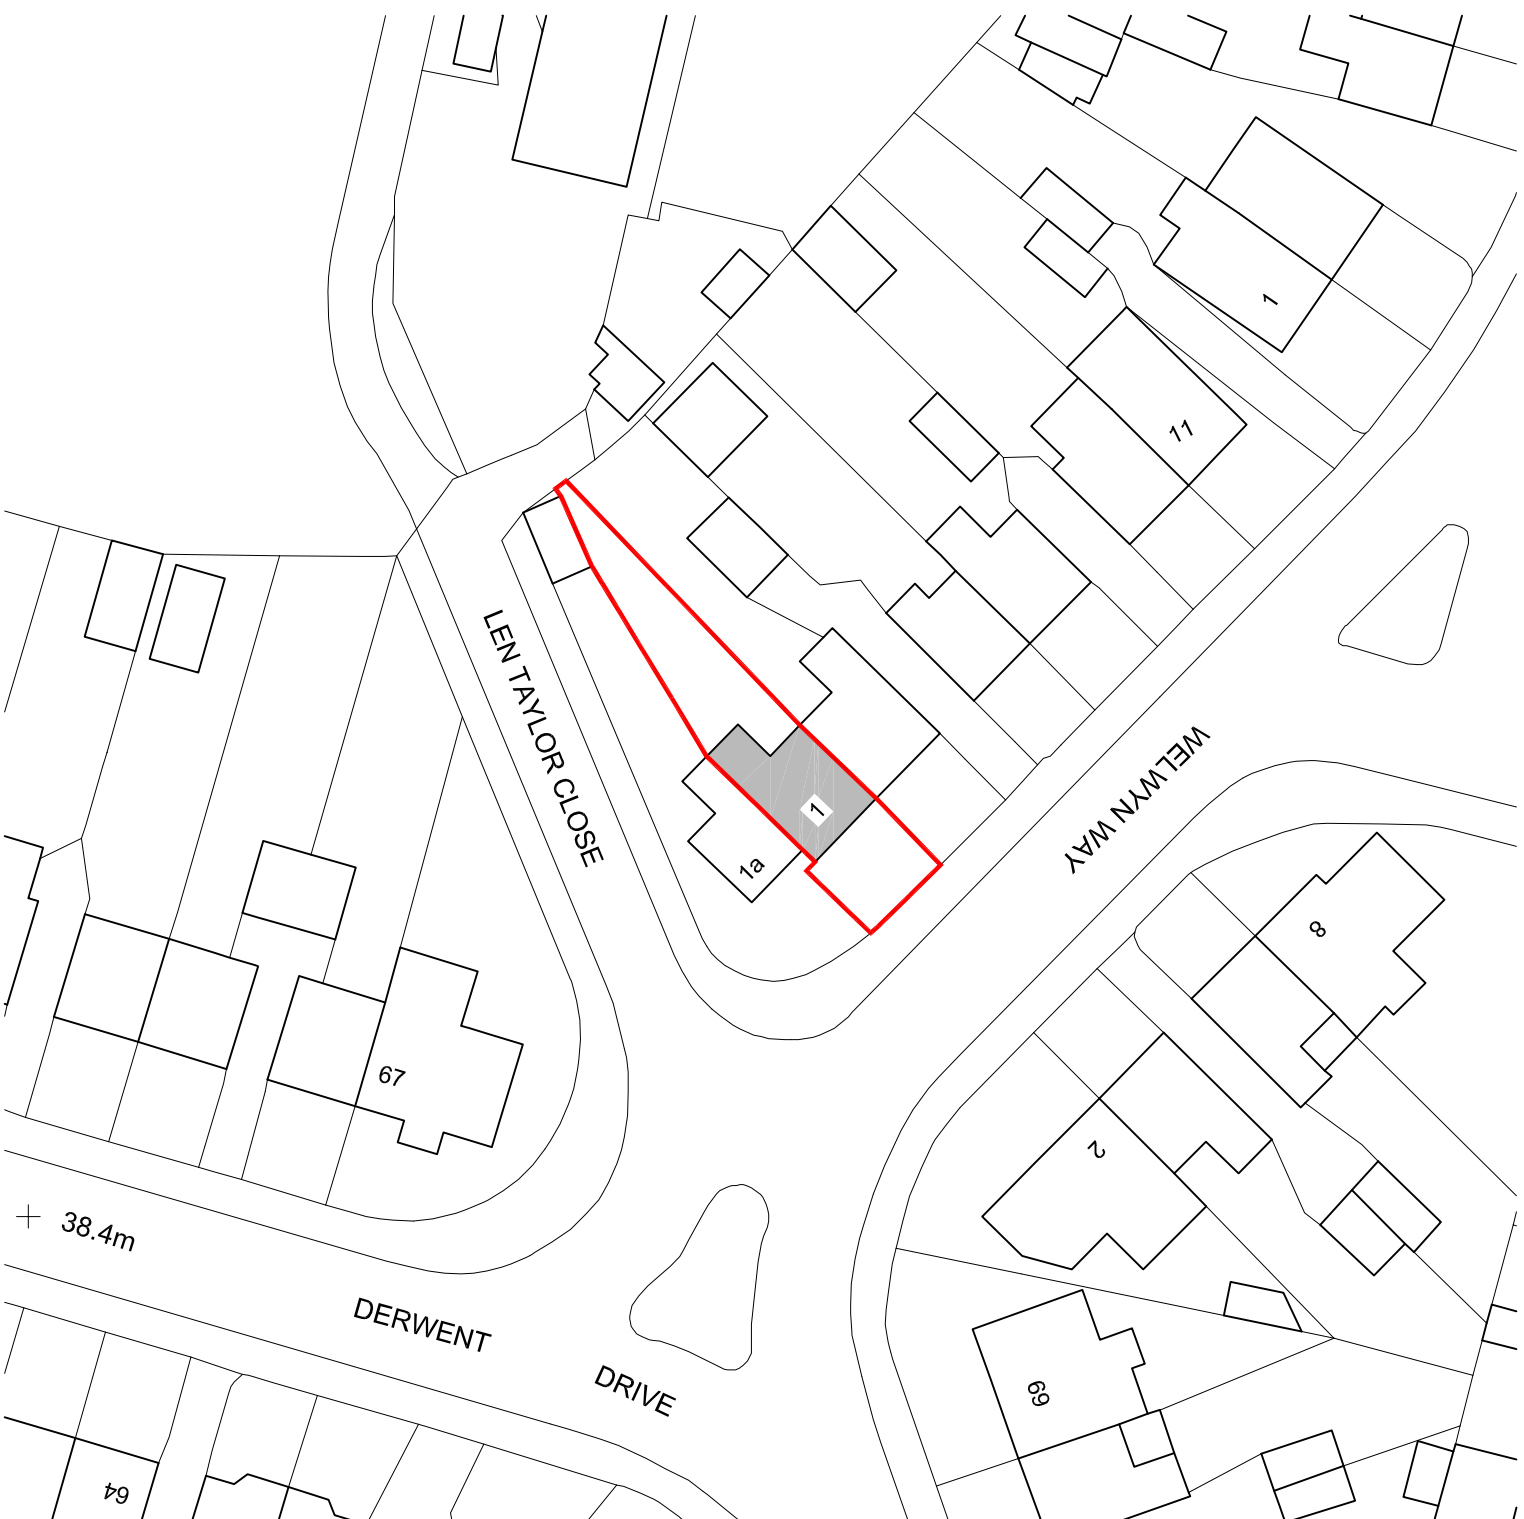
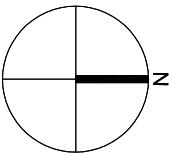
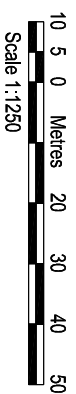
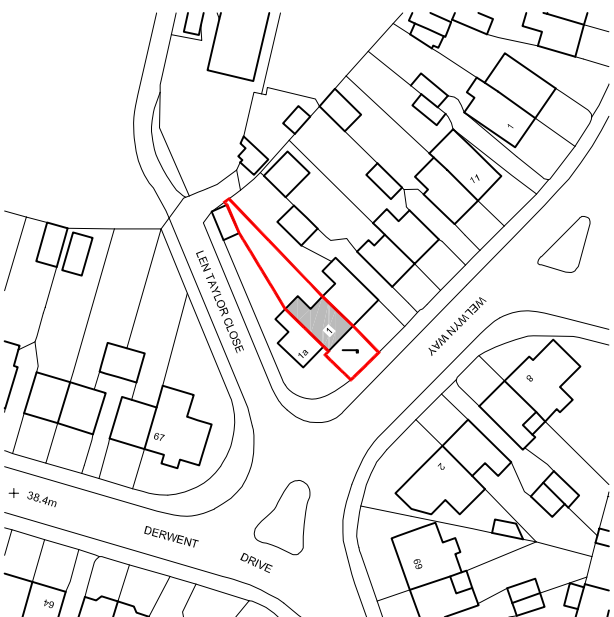


AMENDMENTS	DATE	REV.
Dimensions, areas and levels where given are only approximate and subject to site survey. All dimensions to be checked on site. Fitted dimensions only are to be taken from the drawing. This drawing is to be read in conjunction with all relevant consultants' survey specifications, disclaimers and any discrepancies or variations are to be notified to the architect before the affected work commences. This drawing is copyright and remains the property of the Architect.		

bernard murray design
chartered architect

chartered architect

WWW.BMURRAYDESIGN.CO.UK

78 BRIDGE ROAD, UXBRIDGE, MIDDLESEX UB82QW

TEL: 07958 471714 EMAIL: BNMURRAYDESIGN@YAHOO.CO.UK

PROJECT

1 WELWYN WAY

HAYES

UB4 8DX

CLIENT

MR HARBACHAN ANAND

DRAWING

LOCATION AND BLOCK PLANS

SCALE 1:1250 & 1:500 @ A3	DRAWING NUMBER	REV.
---------------------------	----------------	------

DATE JUN 2019

DRAWN BM

1124-1	
--------	--