


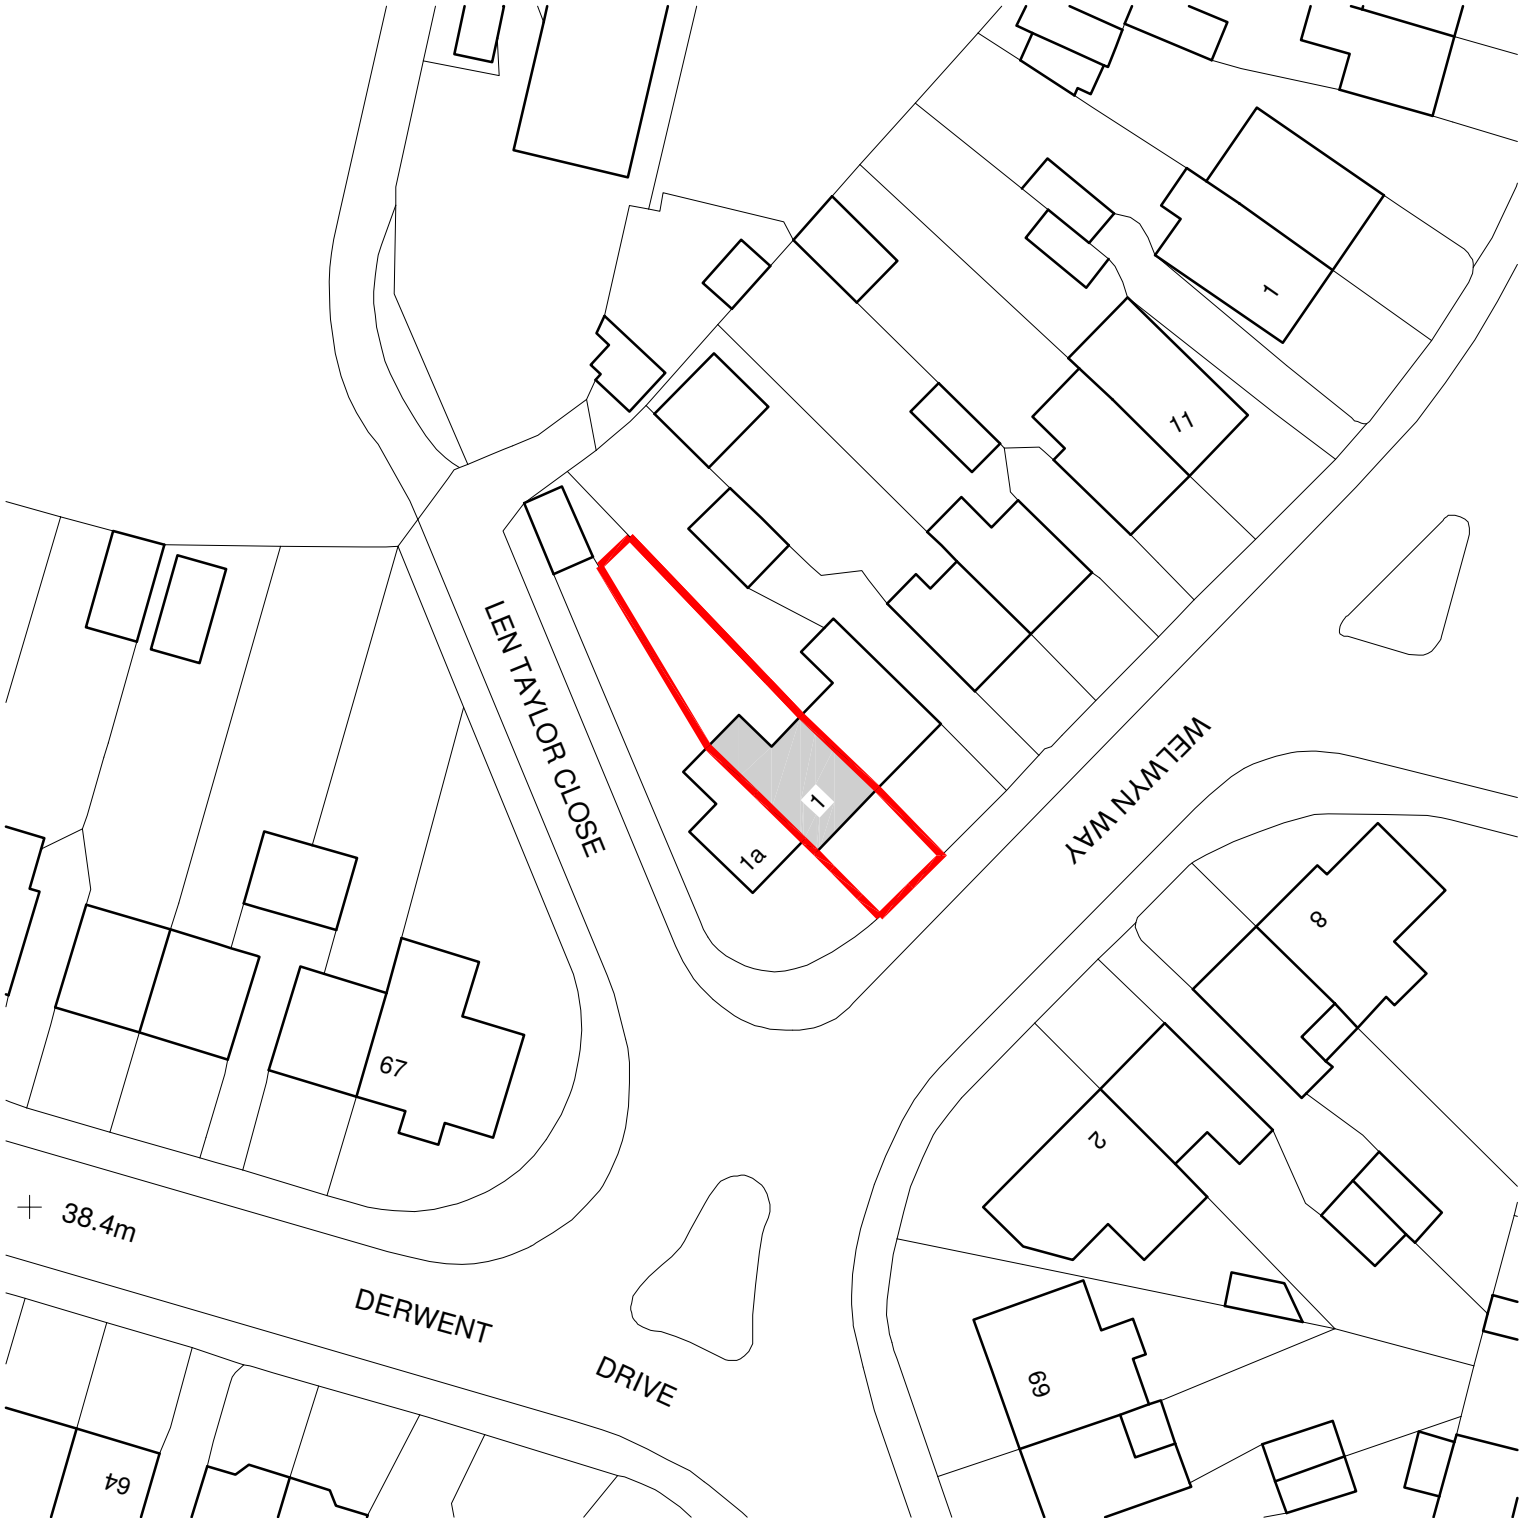
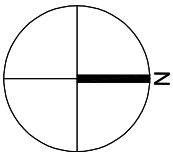


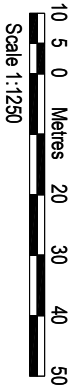

LOCATION PLAN 1:1250

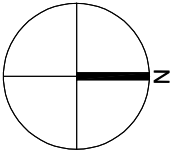

BLOCK PLAN 1:500

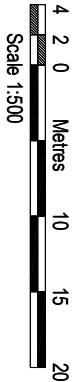

CLIENT	SEP 2026	B
BOUNDARY LINE	AUG 2026	A
AMENDMENTS	DATE	REV.

Dimensions, areas and levels where given are only approximate and subject to site survey. The drawings are not to be used for construction or any other purpose without the written consent of the architect. This drawing is to be read in conjunction with all relevant consultation and approval documents. The drawings are the property of the architect and shall remain their property at all times.



bernard murray design
chartered architect

www.bmurraydesign.co.uk
78 BRIDGE ROAD, LYXBRIDGE, MIDDLESEX, URBORAW
TEL: 07868 877714 EMAIL: BMURRAYDESIGN@YAHOO.CO.UK

PROJECT
1 WELWYN WAY
HAYES
UB4 8DX

CLIENT
BERKSHIRE PREMIER LIMITED

DRAWING
LOCATION AND BLOCK PLANS

SCALE 1:1250 & 1:500 @ A3	DRAWING NUMBER	REV.
DATE JUN 2019	1124-1	B
DRAWN BM		