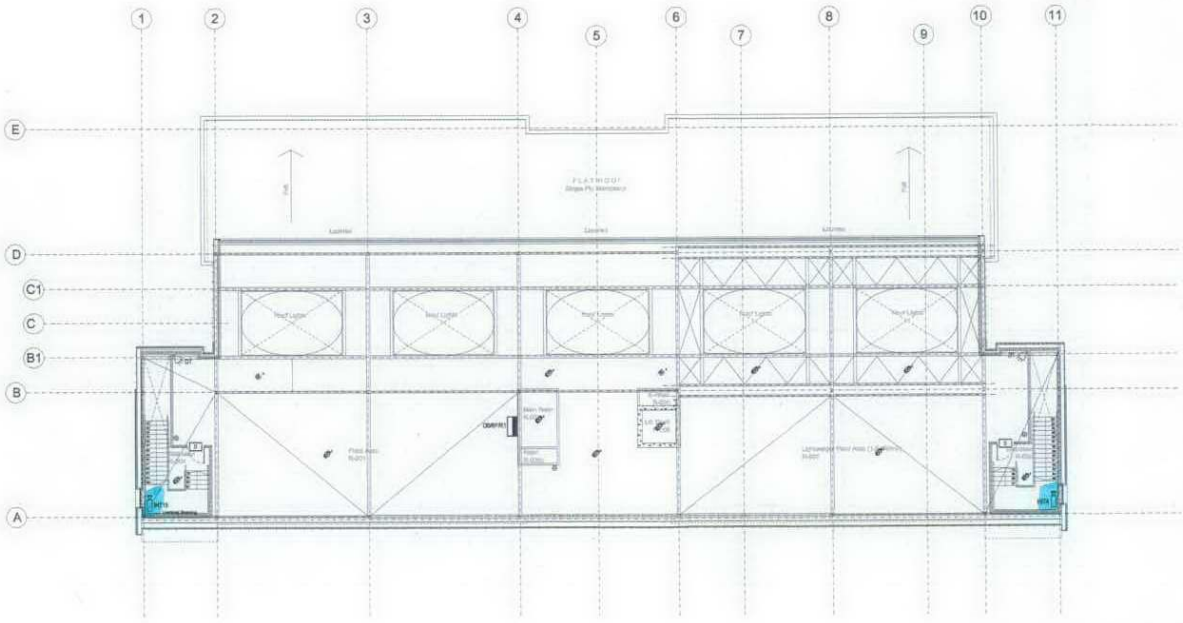

BUILDING DESIGN PARTNERSHIP SHALL HAVE NO RESPONSIBILITY FOR ANY USE MADE OF THIS DOCUMENT OTHER THAN FOR THAT WHICH IT WAS PREPARED AND ISSUED.

ALL DIMENSIONS SHOULD BE CHECKED ON SITE.

DO NOT SCALE FROM THIS DRAWING.

ANY DRAWING ERRORS OR DISCREPANCIES SHOULD BE REPORTED TO THE ATTENTION OF BUILDING DESIGN PARTNERSHIP AT THE ADDRESS BELOW.

NOTES

1. THE INFORMATION CONTAINED ON THIS DRAWING IS TO INDICATE DESIGN INTENT. IT HAS NOT BEEN CO-ORDINATED, AT THIS STAGE OF DESIGN, WITH OTHER PROFESSIONS INFORMATION INCLUDING ARCHITECTURAL, STRUCTURAL, CATERING AND ICT. CONSEQUENTLY ALL INFORMATION CONTAINED ON THIS DRAWING IS SUBJECT TO DESIGN DEVELOPMENT WITHOUT NECESSARILY BEING SUBJECT TO CHANGE CONTROL.
2. DRAWING TO BE READ INCONJUNCTION WITH ALL RELEVANT PUBLIC HEALTH, MECHANICAL, ELECTRICAL, ARCHITECTURAL AND STRUCTURAL DRAWINGS AND SPECIFICATIONS AND SCHEDULES.
3. IN AREA/ROOMS WITH FLOATING ACOUSTIC CEILINGS OR SUSPENDED FEATURE CEILINGS, THE SITTING OF THE SMOKE/HEAT DETECTORS SHALL BE ON THE CONCRETE SOFFIT ABOVE THE ACOUSTIC PANELS IN DIRECT LINE OF SIGHT FROM A STANDING POSITION DIRECTLY BENEATH THE DETECTORS
4. THE FINAL LOCATION OF THE SECURITY CAMERAS SHALL BE DETERMINED ON SITE BY THE SECURITY CONSULTANT
5. ALL CAMERAS SHALL BE VANDAL & WEATHER RESISTANCE OR ARE HOUSED IN A VANDAL & WEATHER PROOF (IP66) PROTECTIVE HOUSING

	JH	ASS	24/08/07
ISSUE 1			
FIRST ISSUE			

LON BORO OF HILLINGDON
RECEIVED
20 DEC 2007
PTO & TRANSPORTATION

BDP
Building Design Partnership
Architects, Designers and Engineers
15 Greenhouse Yard, Clerkenwell
London, EC1V 4LJ
Tel +44 (0)20 7812 8000
Fax +44 (0)20 7812 8080
www.bdp.co.uk

Job Title

09 [illegible] 7

Project
Uxbridge High School
Sixth Form Building

Drawing
ROOF VOID
FIRE & SECURITY
SERVICES

Size A1
Scale 1:100
Date 10.08.07

Drawing No. P2001517
Revision 60 E 553