

Notes.


The copyright of this drawing is vested in Lacey Architectural Services and it must no be copied, reproduced or disclosed, in part or full, without consent.

This drawing must not be scaled.
All dimensions are to be checked on site before work is commenced. Any discrepancies or omissions are to be reported immediately to Lacey Architectural Services.


Materials and workmanship are to comply in all respects with current British Standard Specifications, British Standards Code of Practice and Building Regulations.

This drawing should be read in conjunction with all other relevant drawings, specifications and schedules issued by Lacey Architectural Services or other specialists.

All dimensions are in millimeters, unless expressly noted otherwise.

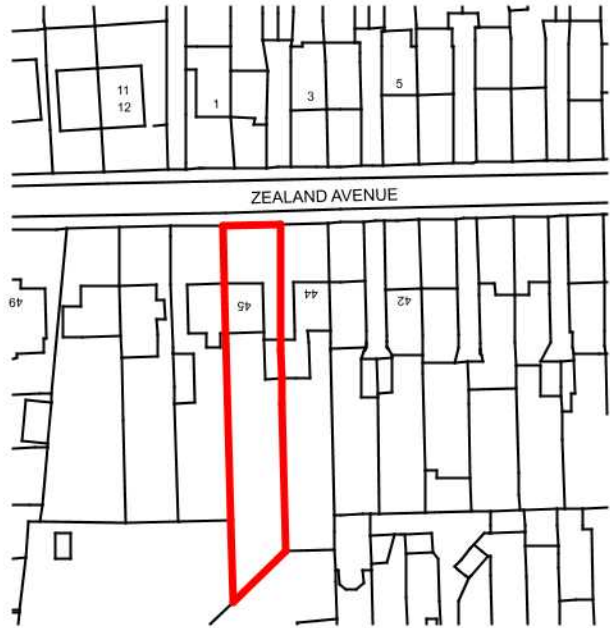

Location Plan (No.45)
Scale 1:1250

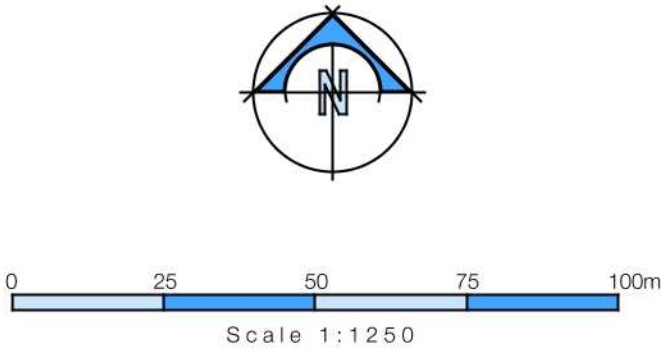

REV	DESCRIPTION	DATE	INITIAL
 Lacey Architectural Services Ltd. 3a Ringwood Road Verwood Dorset BH31 7AA Tel: 01202 521808 Email: zak@laceyarchitectural.co.uk Web: www.laceyarchitectural.co.uk Client Mr & Mrs Hughes Project 44-45 Zealand Avenue Drawing Title Location Plan 45 Drawn ZL Checked ZL Scale As Shown Drawing Number J19019 - 005 Revision Paper Size A3 Date Mar 19			