
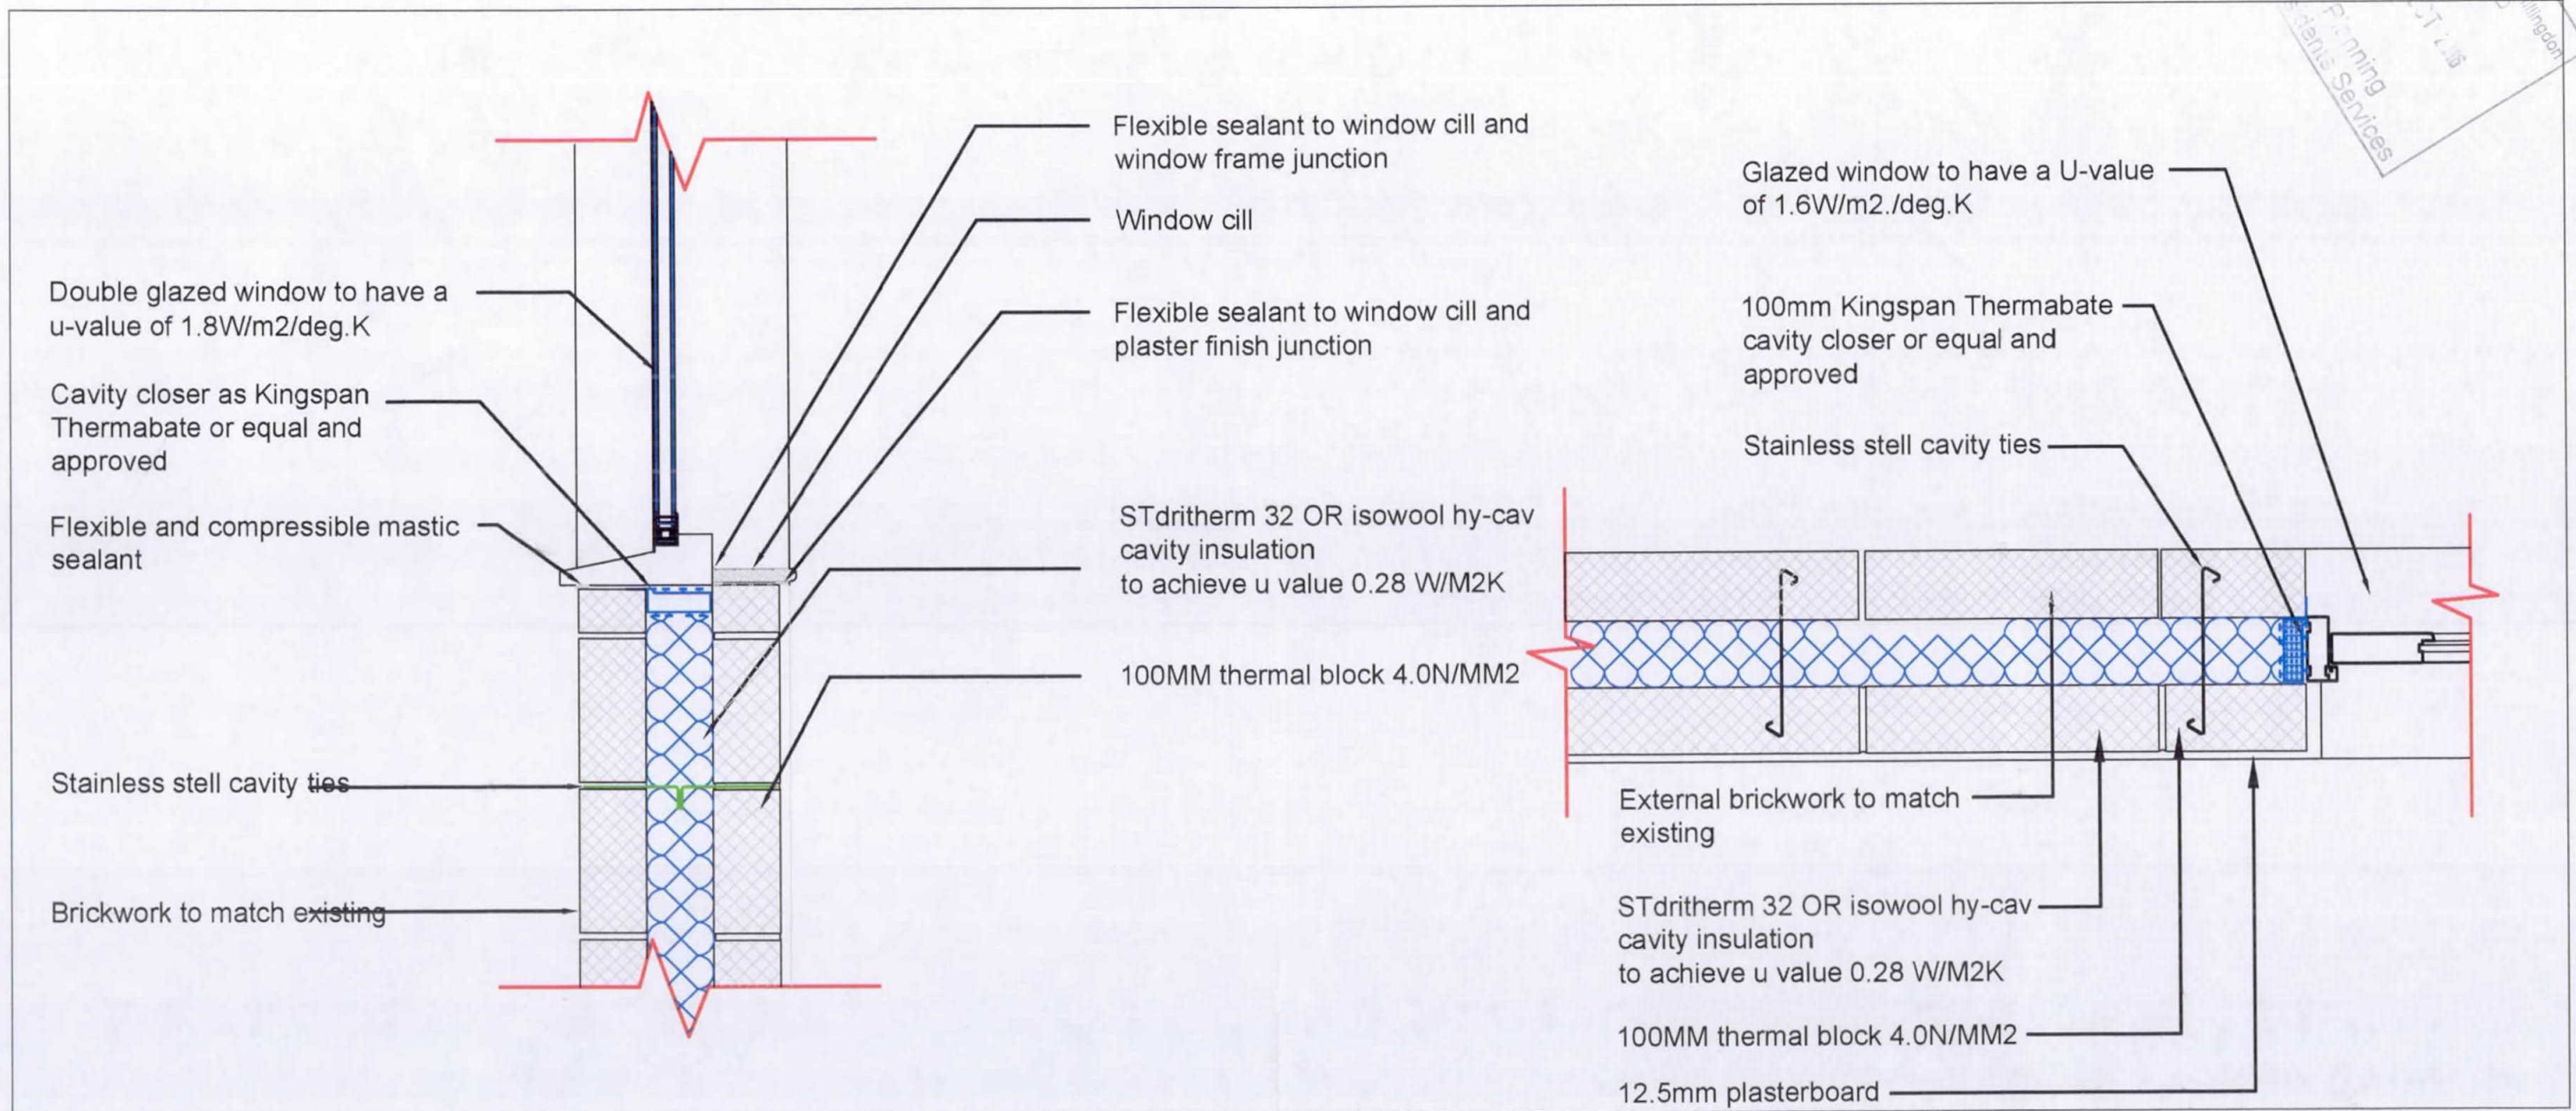


Planning
Services
17 OCT 2016
17 OCT 2016

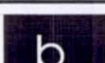

 BANCIL PARTNERSHIP LTD	Dimensions to be verified on site DO NOT SCALE FROM THIS DRAWING. Any areas indicated on this drawing are for guidance only. No responsibility is taken for their accuracy.	Site Address:	Client Detail:	Title:			Drawn By:	NM	Revisions:			
		31, Queens Road, Hayes, UB3 2RY.	31, Queens Road, Hayes, UB3 2RY.	WINDOW DETAIL			Checked By:	PP	Rev	Revision	Date	
	This drawing is the property of BANCIL PARTNERSHIP LTD Copyright is reserved by them and the drawing is issued on the condition that it is not copied, reproduced, retained or disclosed to any unauthorised person, either wholly or in part without the consent in writing of BANCIL PARTNERSHIP LTD							Date:	07/2016			
	27-29 The Broadway, Southall, Middx, UB1 1JY Tel: 020 8574 4546 Fax: 020 8574 4526			Scale:	1:10	Paper Size:	A3	Drawing No.	BC/PP/2665 - 08			