



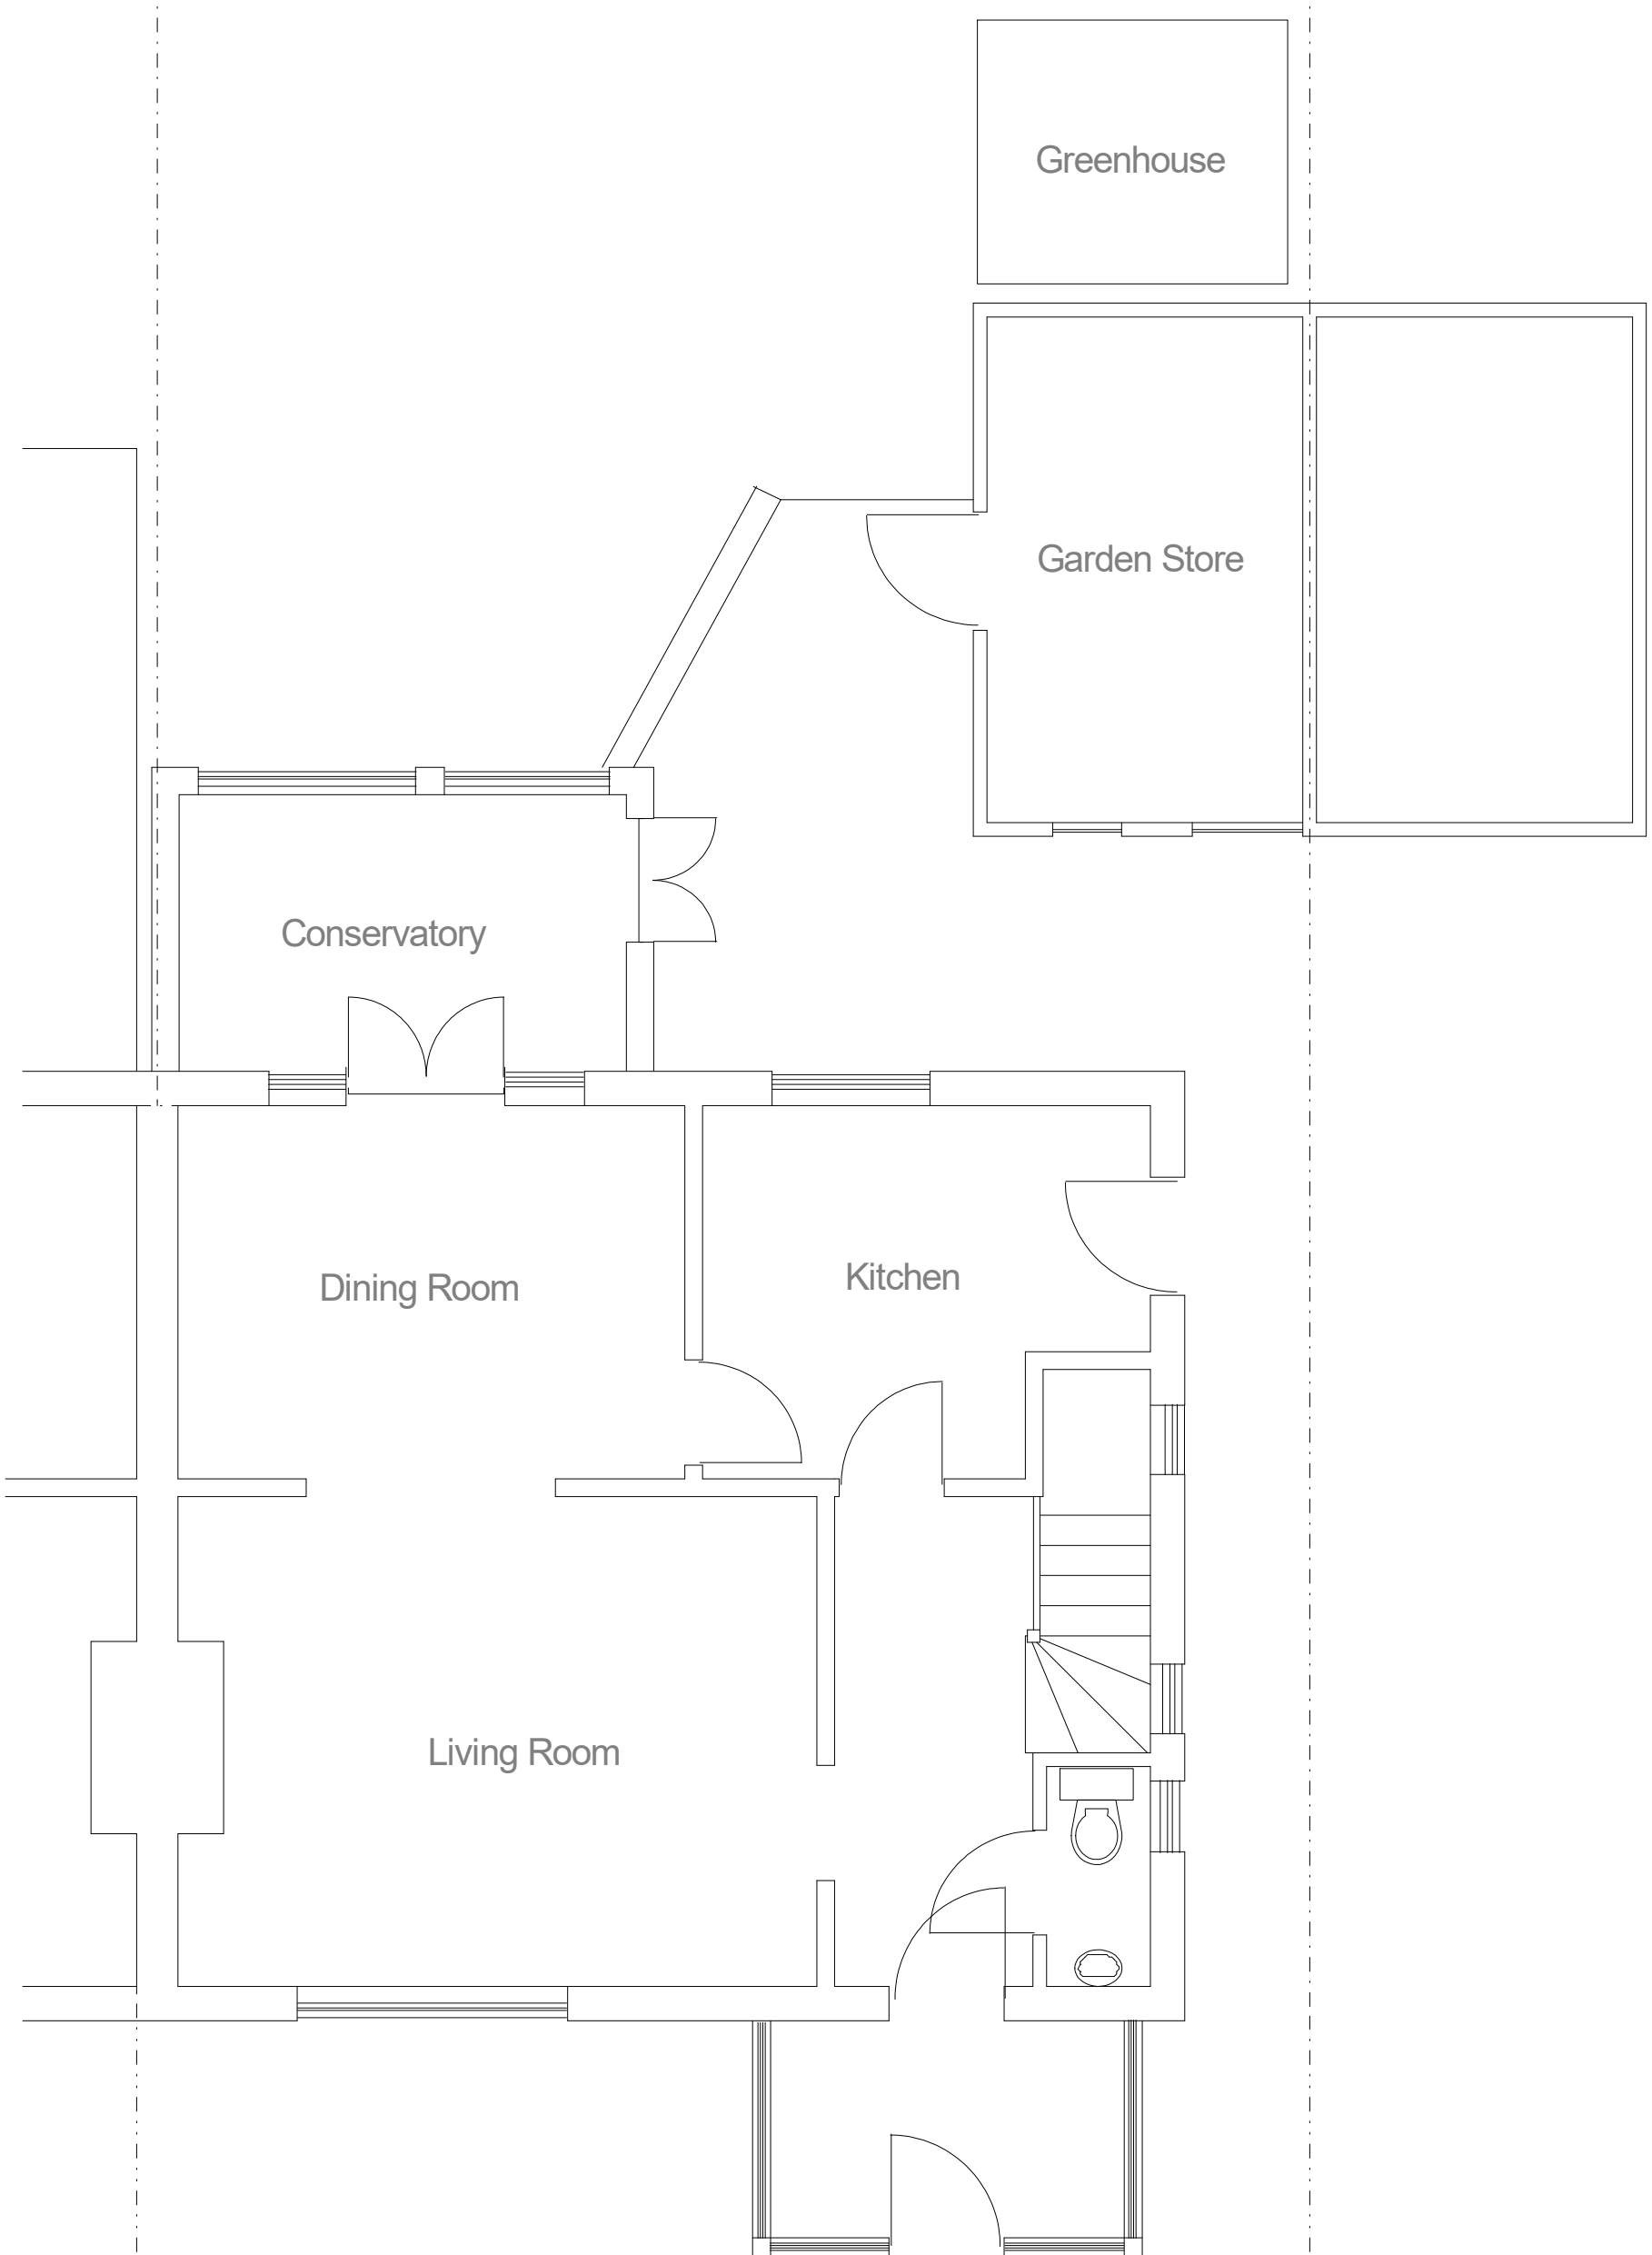


EXISTING FLOOR PLAN

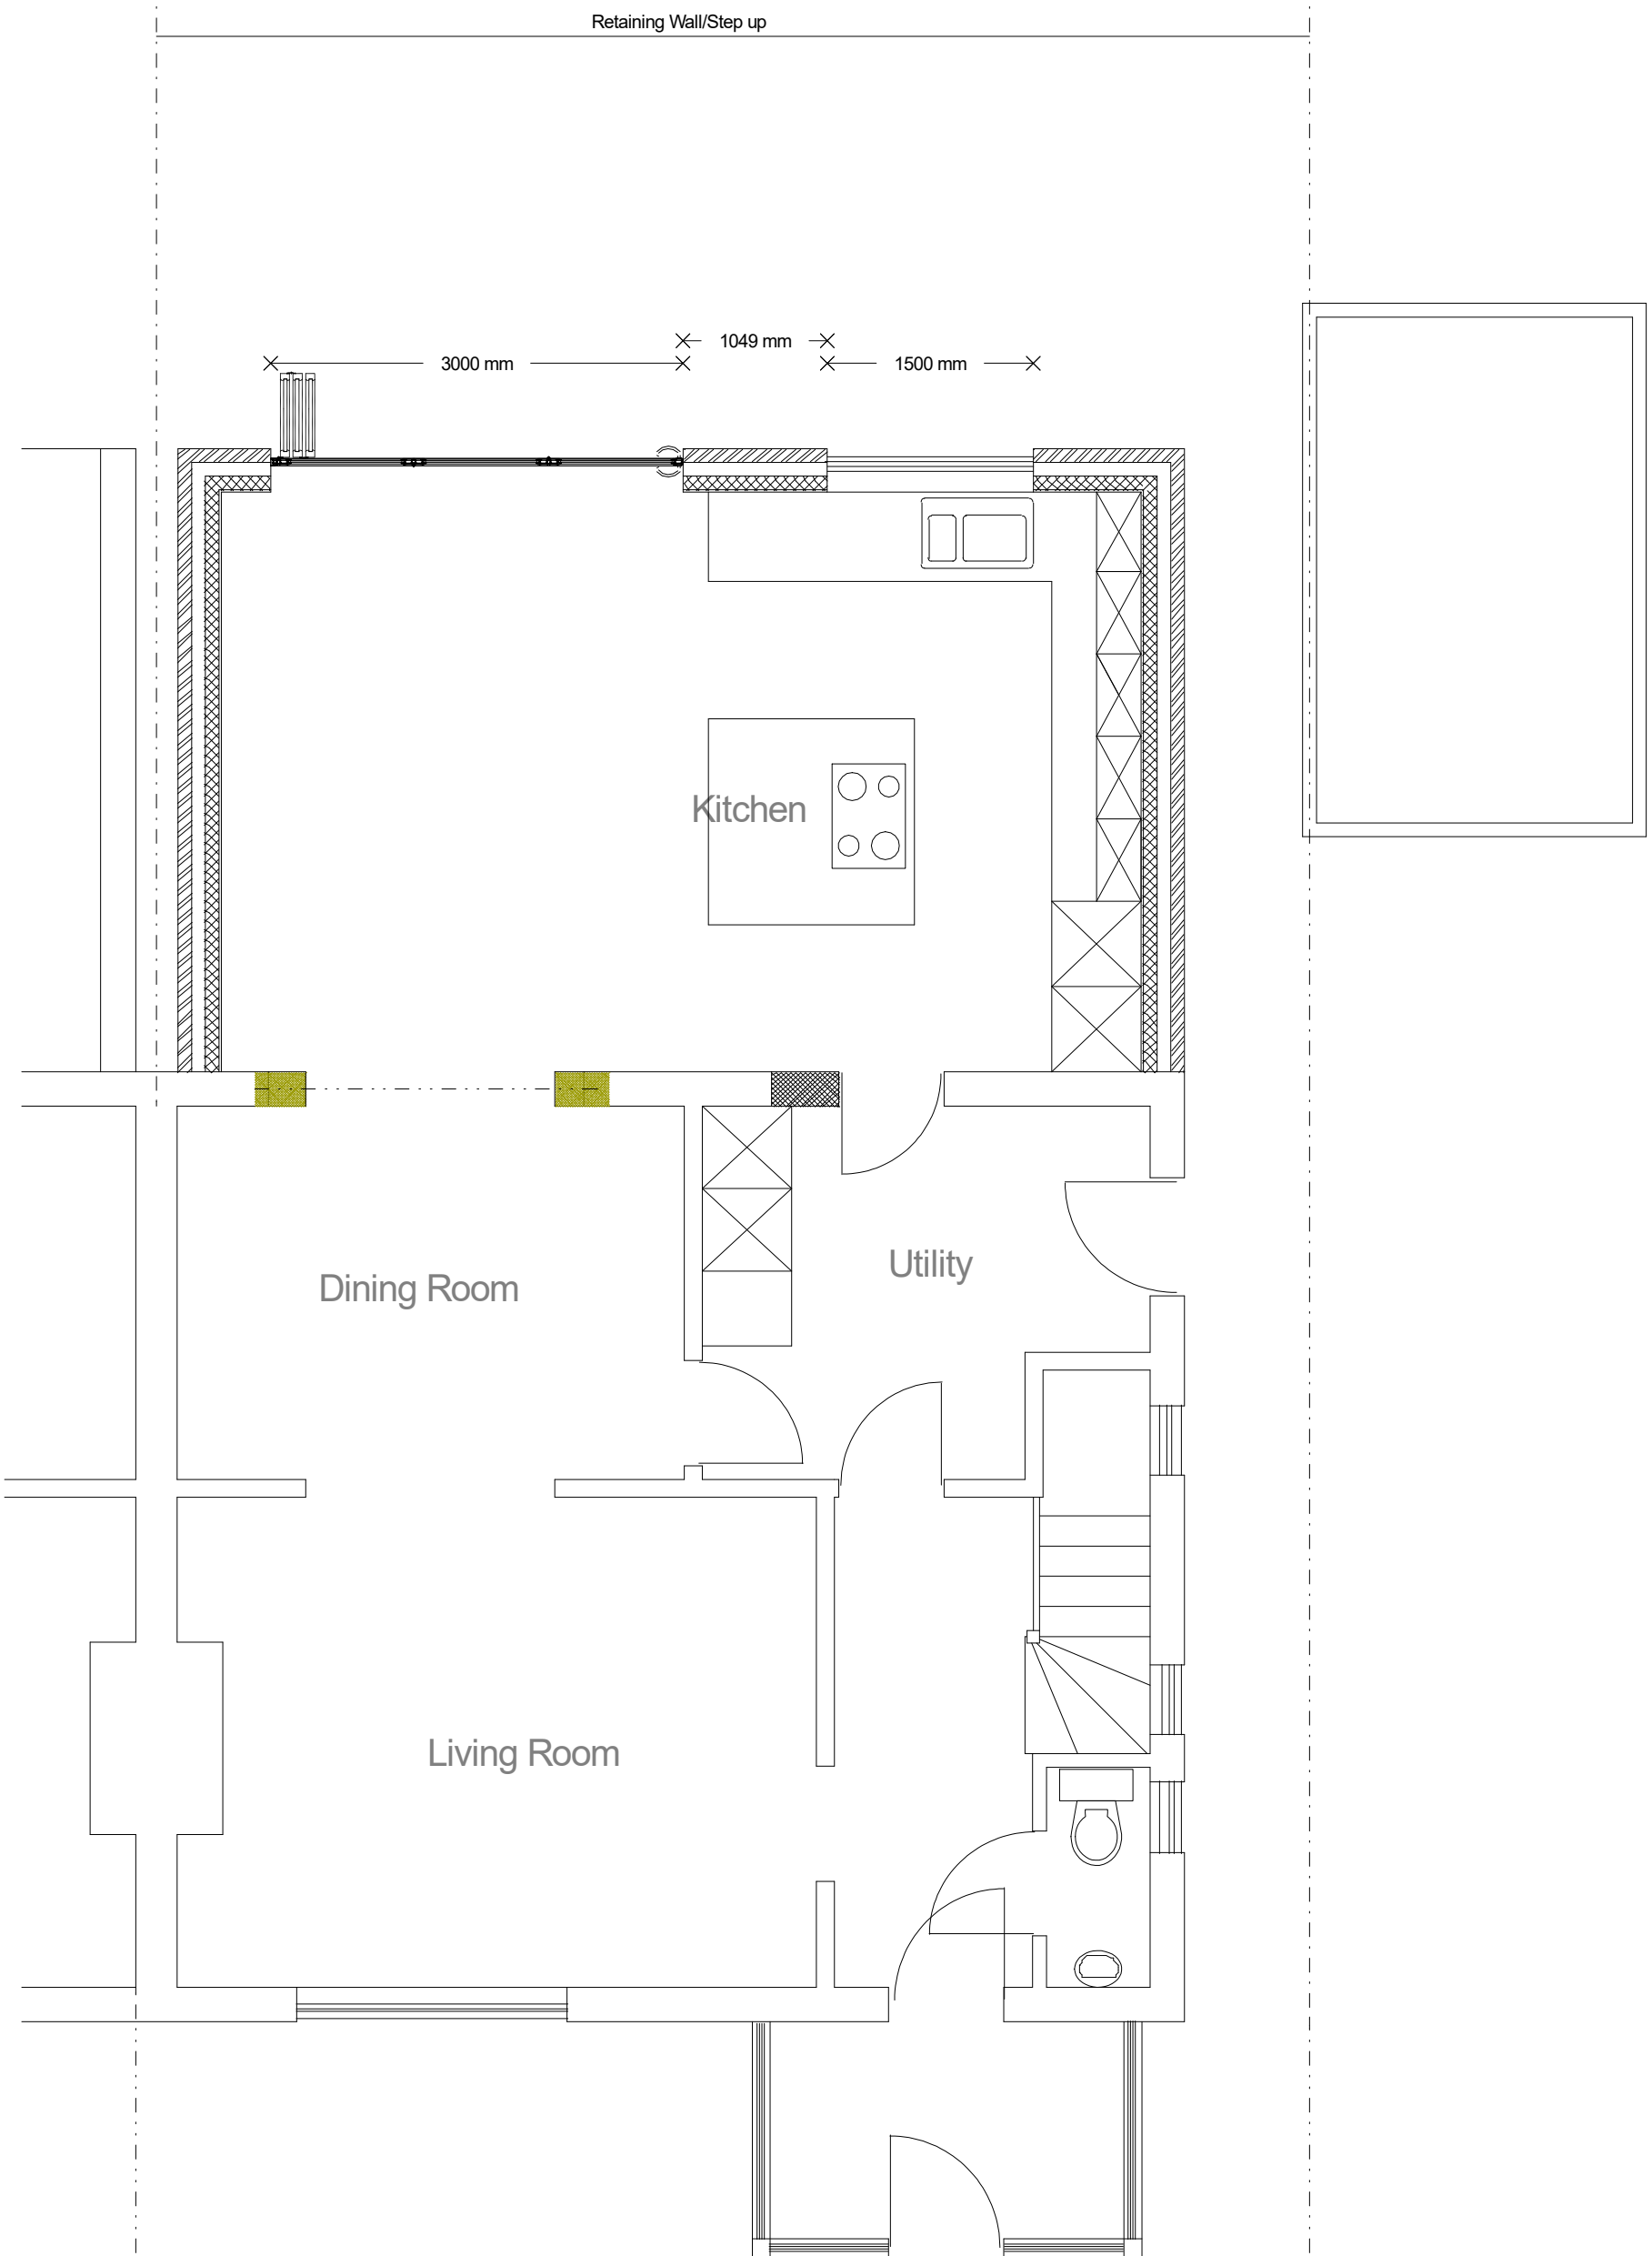

PROPOSED FLOOR PLAN



PROPOSED REAR ELEVATION

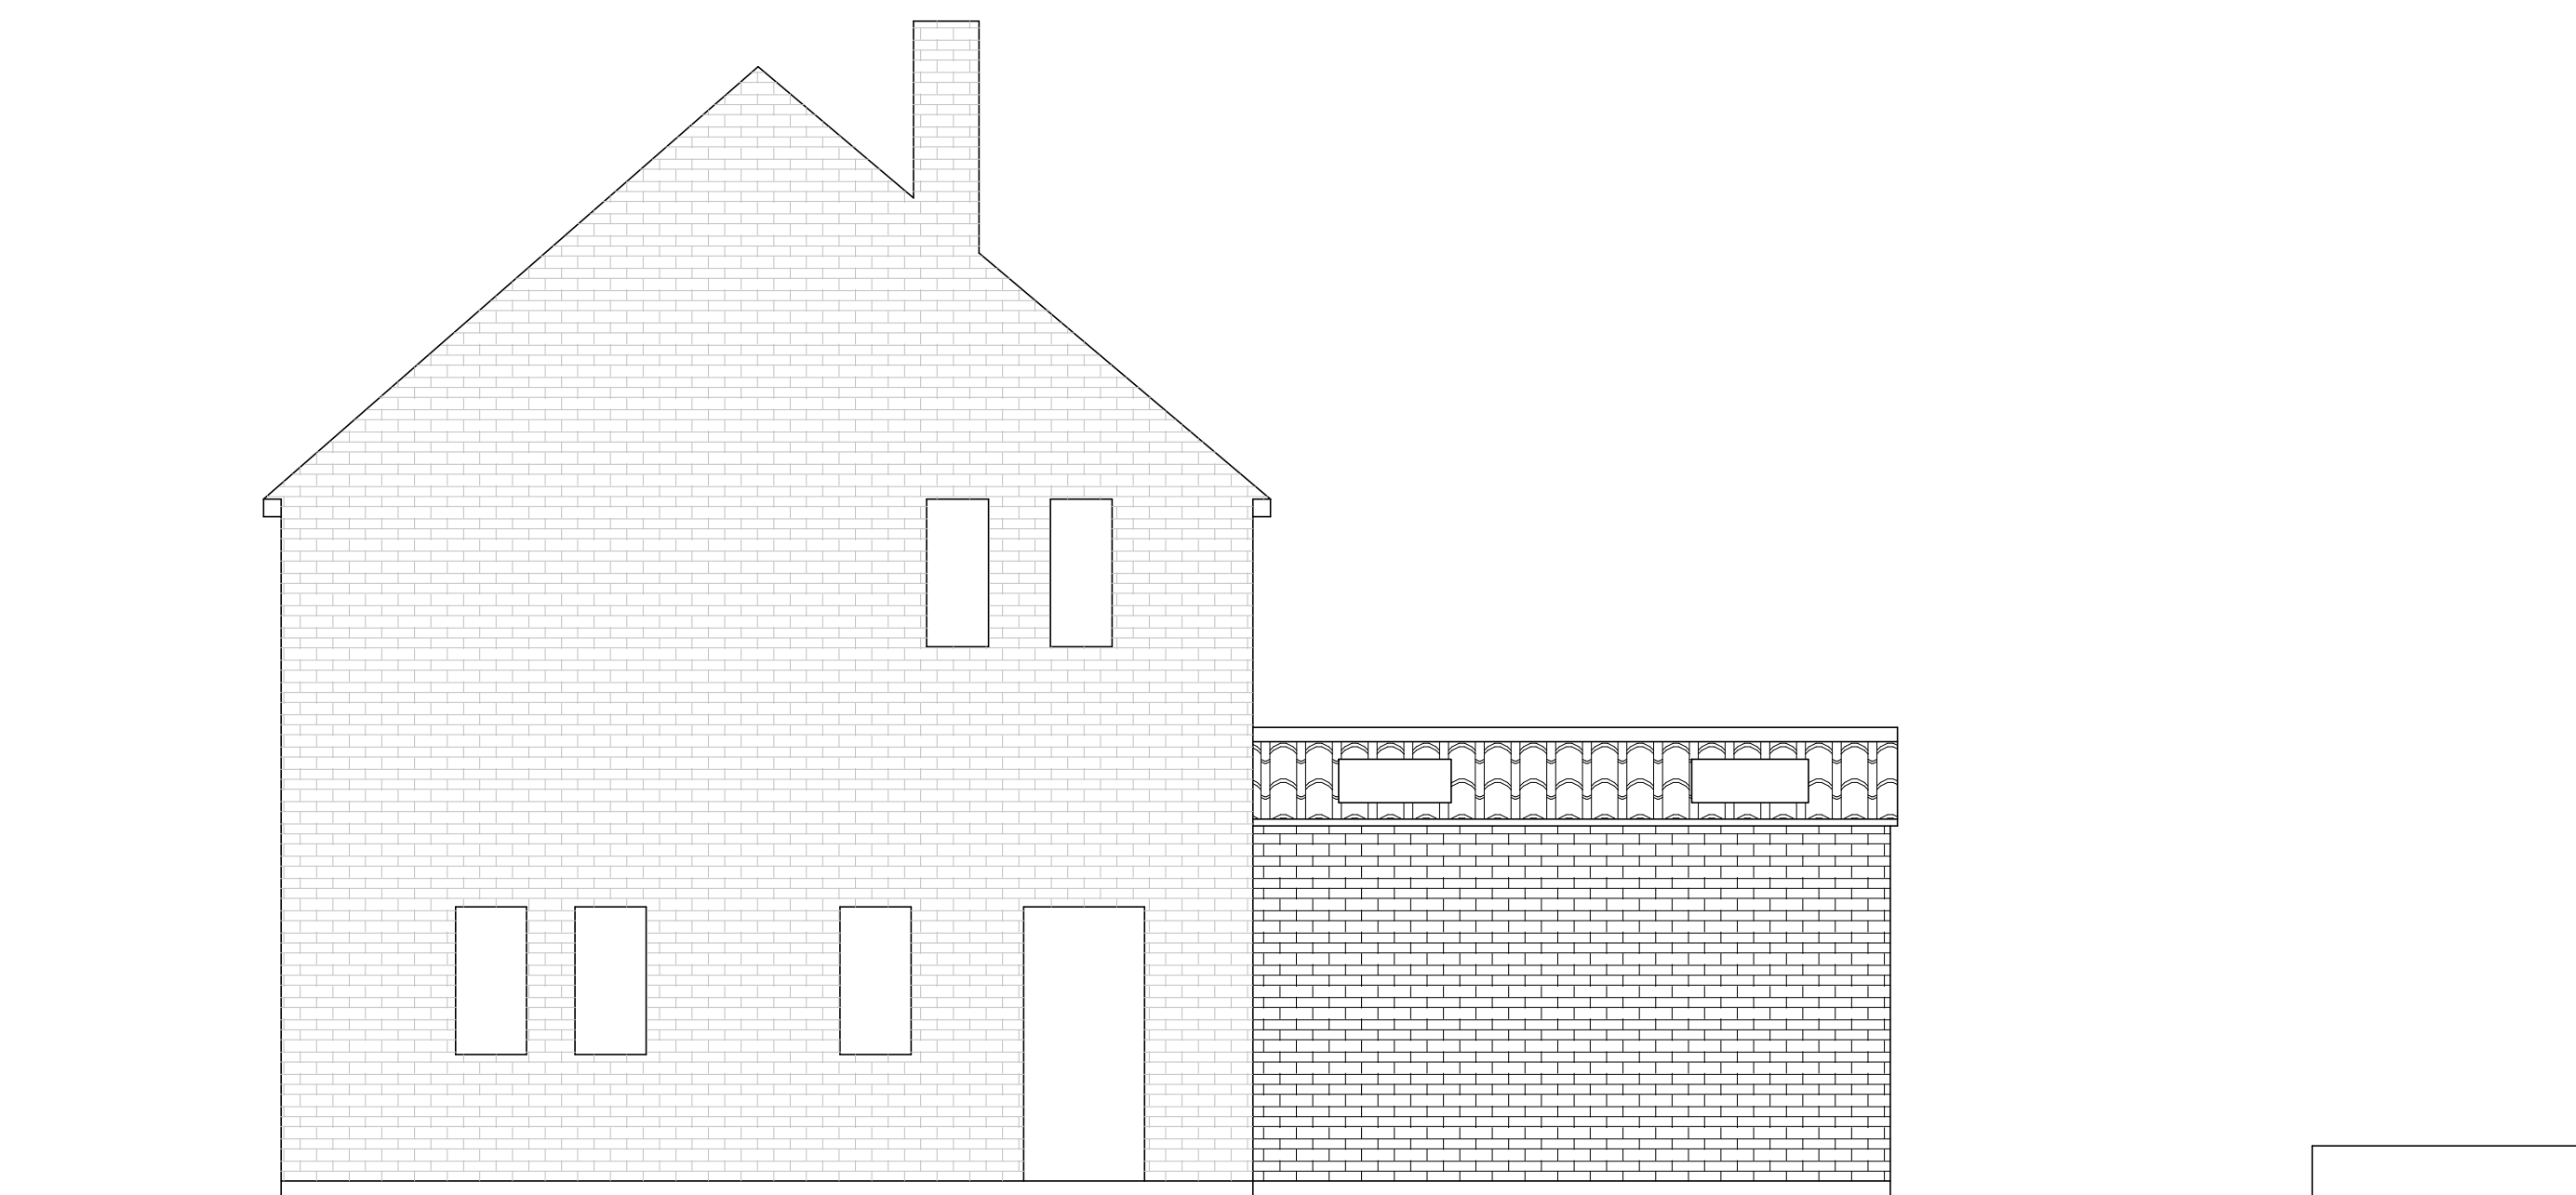

PROPOSED SIDE ELEVATION