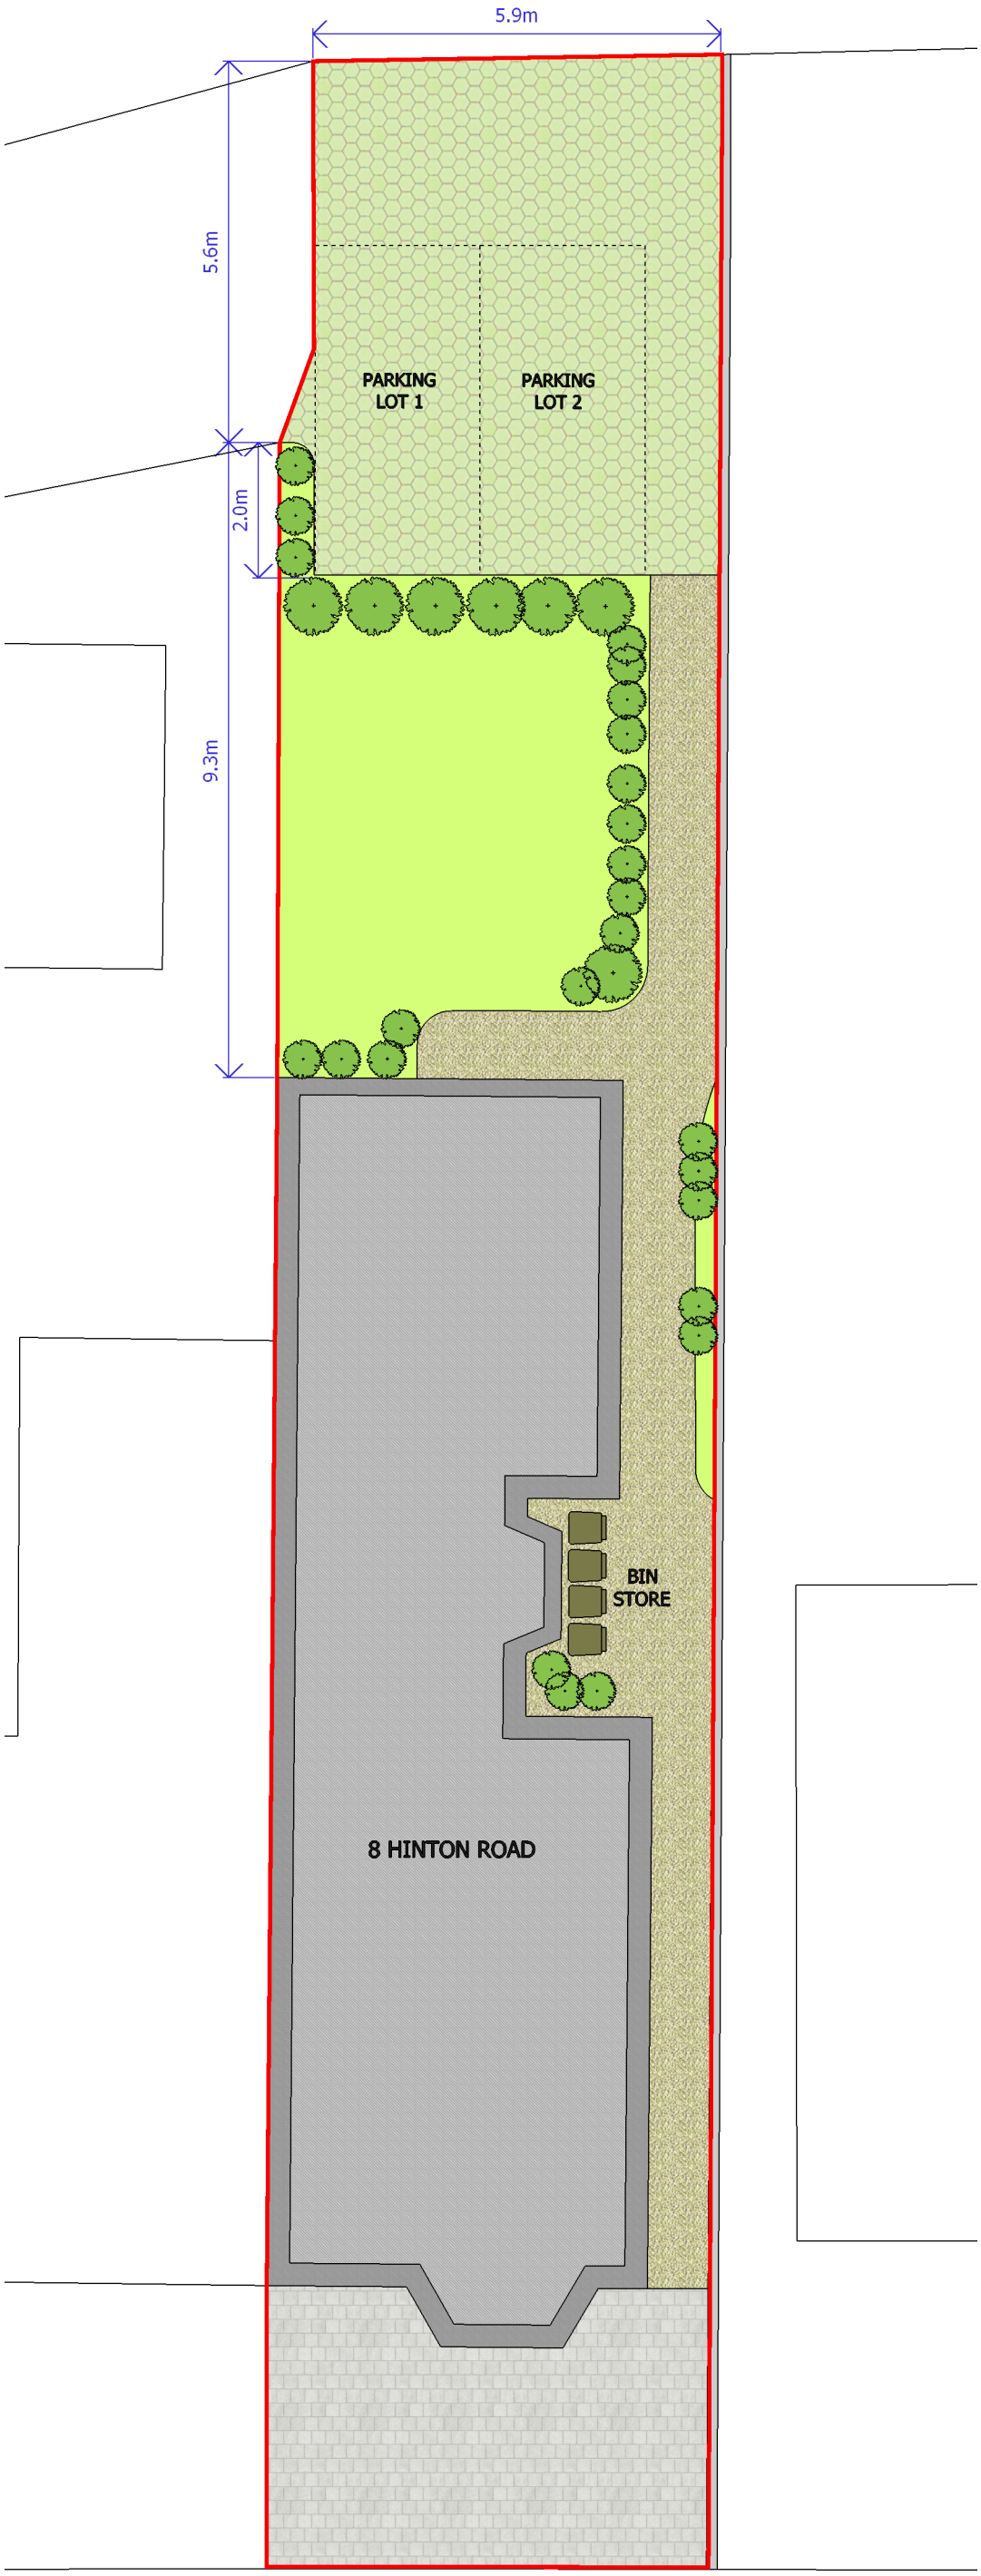

1 Proposed site plan
1:100 @A3



2 OS location map
1:1250 @A3

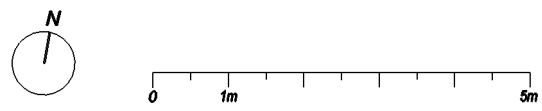

Drawn by:

Andrius Inta

9 Hedgley Mews
London, SE12 8BB

T: 07972741415

Project

8 Hinton Road
Uxbridge, UB8 2DL

Tiltle

Proposed site plan

Drawing No.	P2-A
Scale	1:100@A3
Date	23.08.2010

Revision

A	B	C	D	E	F	G