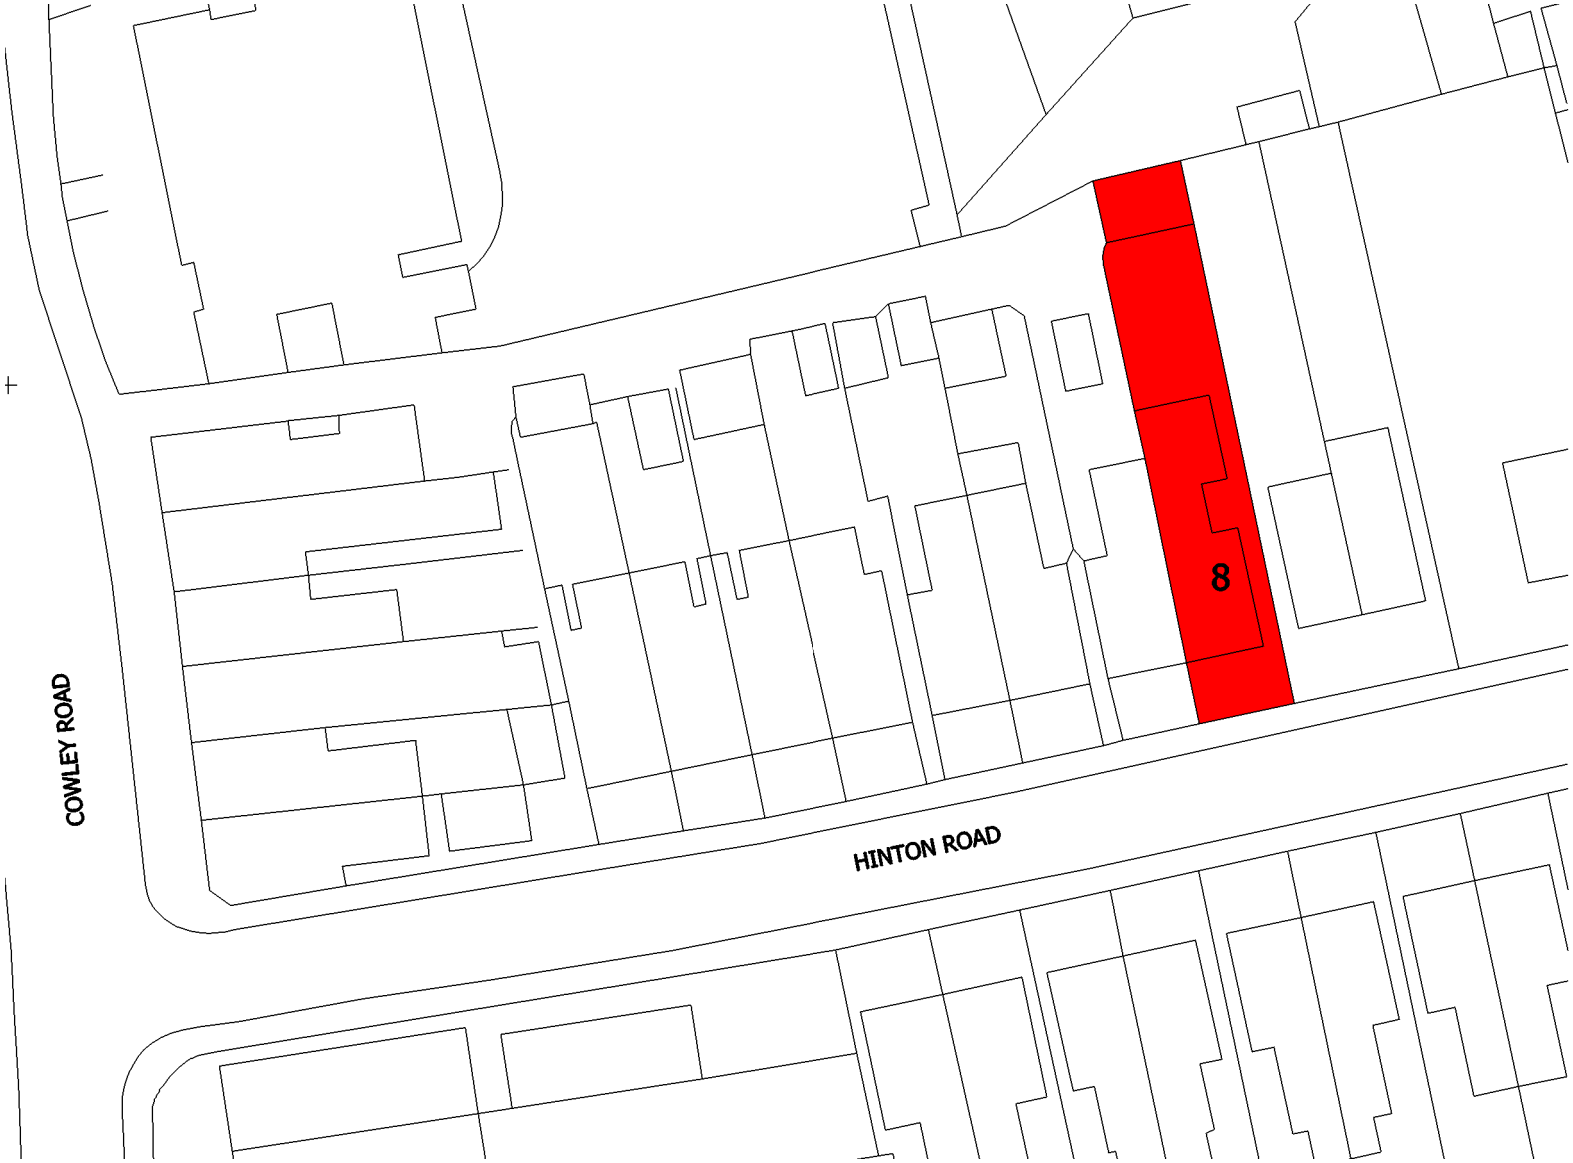

1 OS location map
1:500 @A4

N

Drawn by:

Andrius Inta

9 Hedgley Mews
London, SE12 8BB

T: 07972741415

Project

8 Hinton Road
Uxbridge, UB8 2DL

Tiltle

Location plan

Drawing No.	P3
Scale	1:500@A4
Date	21.08.2010

Revision

A	B	C	D	E	F	G