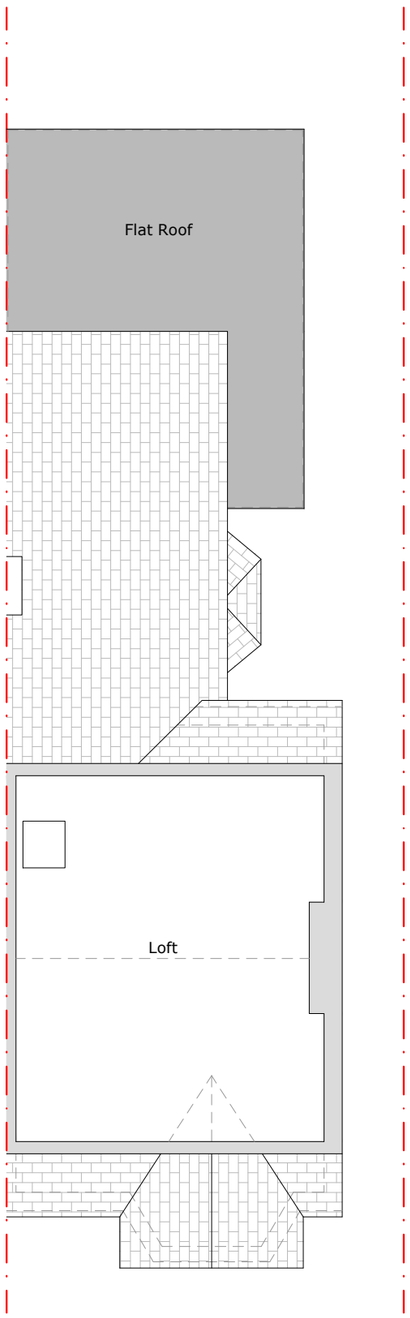

Pre-Existing Loft Plan
Floor Scale 1:100

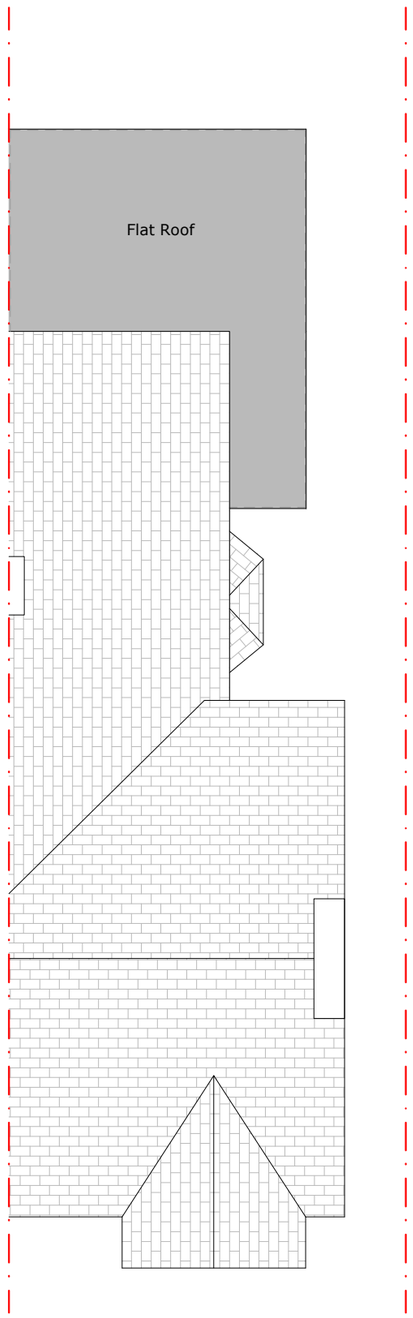

Pre-Existing Roof
Plan Scale 1:100

N

1:200 0 1m 5m 10m

1:100 0 1m 5m 10m

Written dimensions to be taken in preferences to scaled dimensions. The Contractor is responsible for checking all dimensions before work starts.

All work is to be carried out to the requirements, and to the satisfaction of the Local Authority.
These drawings are for planning purposes only

Any discrepancies to be brought to the attention of 4D Planning immediately.

Rev	Date	Description	by	chk
P01	23.09.26	Initial issue	HD	EO

4D PLANNING
Architecture I Town Planning
T: 01614084680 www.4dplanning.co.uk

Client
4D PLANNING

Project
8 Hinton Road, Uxbridge, UB8 2DL

Title
Pre-Existing Floor Plans

Date: Sep 2026
Scale: A1 @ 1:50, A3 @ 1:100
Drawing No. 4D01
Rev: P/01

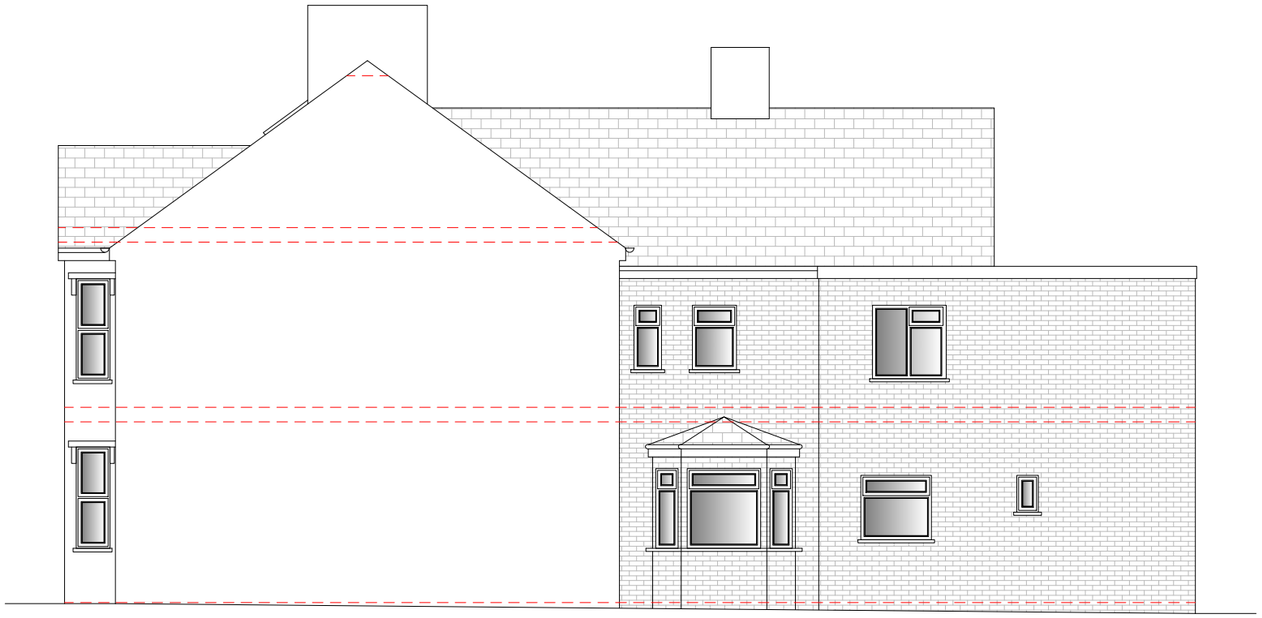

Pre-Existing Ledt
Elevation Scale 1:100

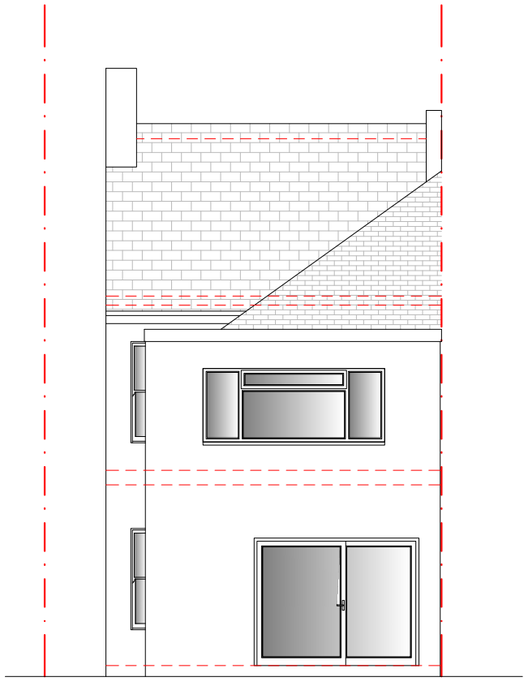

Pre-Existing Rear
Elevation Scale 1:100

1:200 0 1m 5m 10m

1:100 0 1m 5m 10m

Written dimensions to be taken in preferences to scaled dimensions. The Contractor is responsible for checking all dimensions before work starts.

All work is to be carried out to the requirements, and to the satisfaction of the Local Authority.
These drawings are for planning purposes only

Any discrepancies to be brought to the attention of 4D Planning immediately.

Rev	Date	Description	by	chk
P01	23.09.26	Initial issue	HD	EO

4D PLANNING
Architecture I Town Planning

T: 01614084680 www.4dplanning.co.uk

Client
4D PLANNING

Project
8 Hinton Road, Uxbridge, UB8 2DL

Title
Pre-Existing Elevations

Date: Sep 2026	Rev: P/01
Scale: A1 @ 1:50, A3 @ 1:100	
Drawing No. 4D02	