


## Ground Floor Plan as Proposed

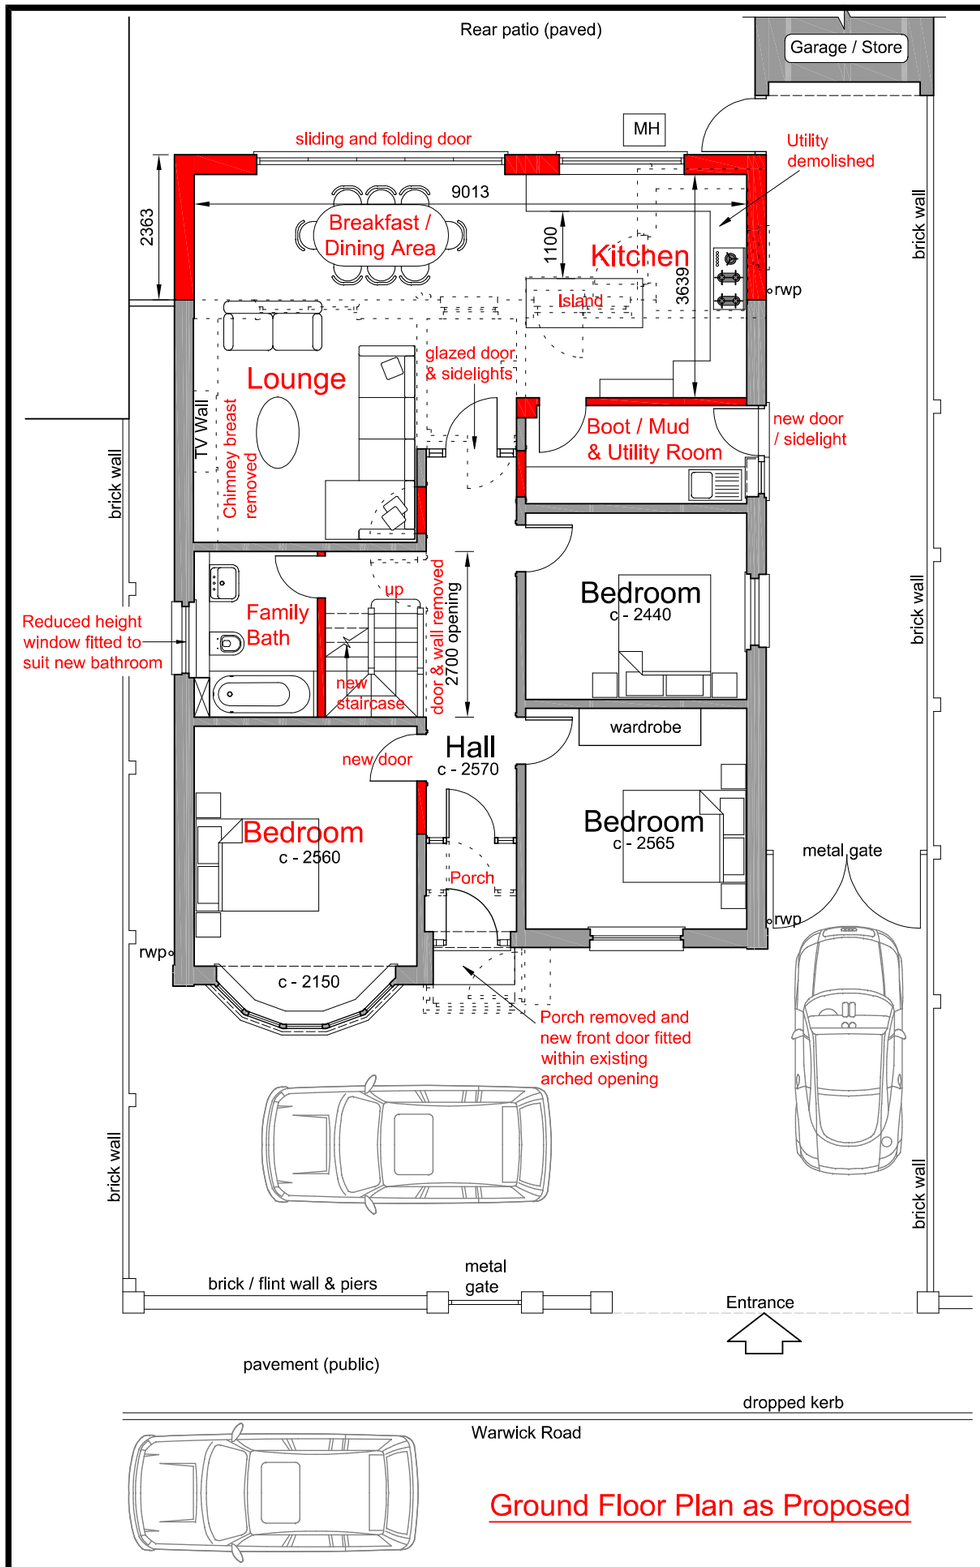


## Attic Plan as Proposed




## Roof Plan as Proposed

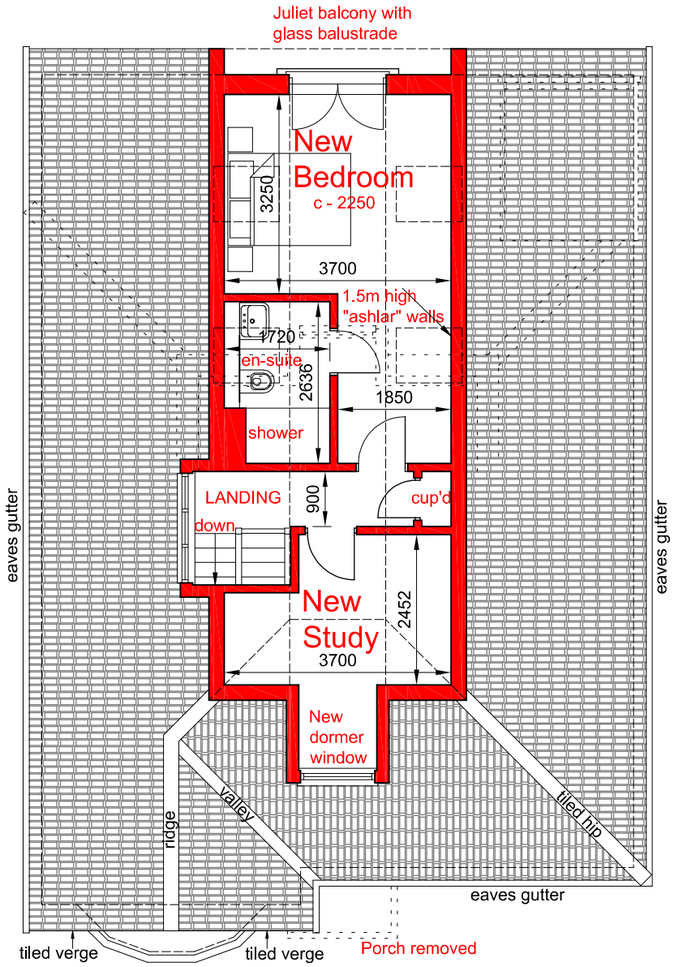


Drawing Status:
PLANNING

**David K Donohoe**
**Architectural Design Services**

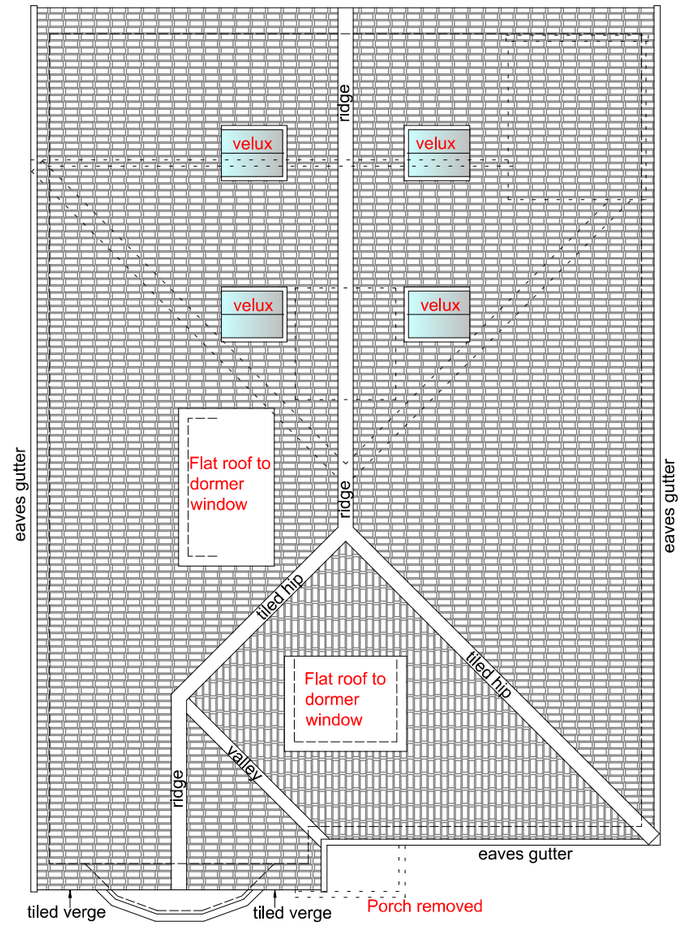Email: dkdonohoe@yahoo.com
Mobile: 07841 595405

LOCATION:
6, Warwick Road,
West Drayton,
UB7 9BT

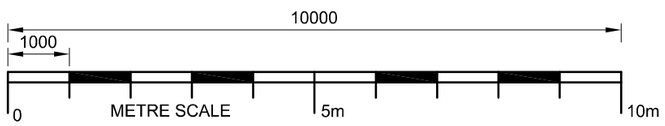TITLE:
Plans as Proposed

SCALE: 1:100 @ A3 sheet

DATE: 14 March 2022

Drawing No: 05

A3 Sheet