IMPORTANT:

Do not scale from this drawing - use figured dimensions only. Unless otherwise noted all dimensions are given in millimetres.

All dimensions must be verified on site before the commencement of work or the fabrication of any item. Any discrepancies must be reported to the Architect,

This drawing and design is copyright and must not be reproduced in part or in whole without prior written consent.

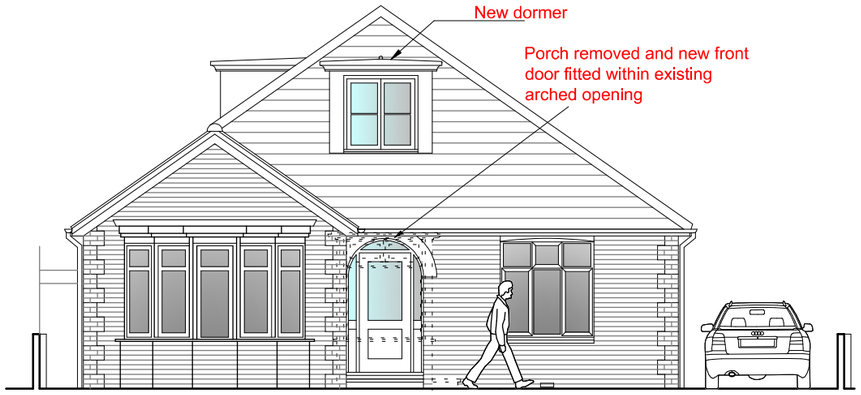

Front Elevation (North) as Proposed

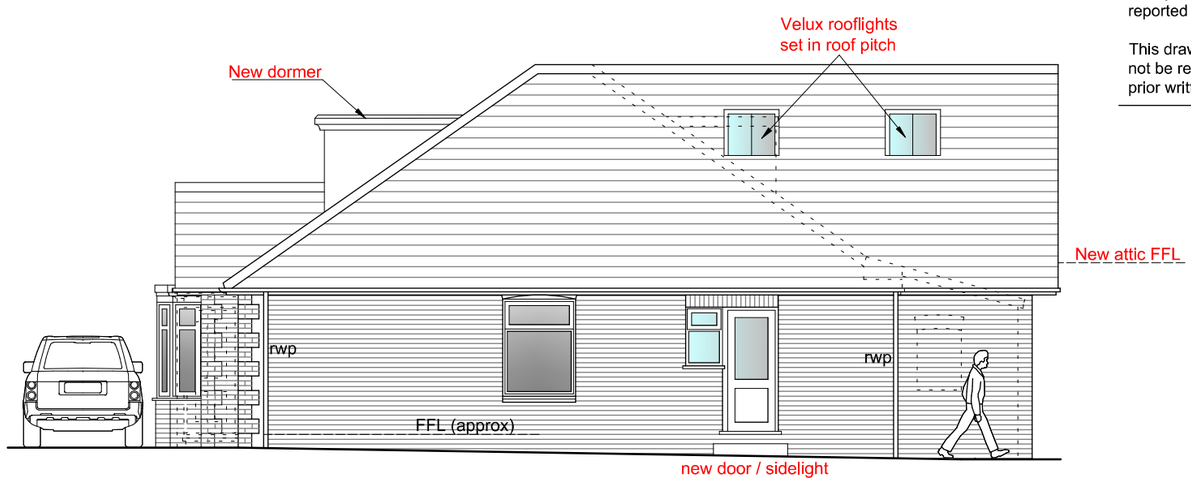

Side Elevation (West) as Proposed

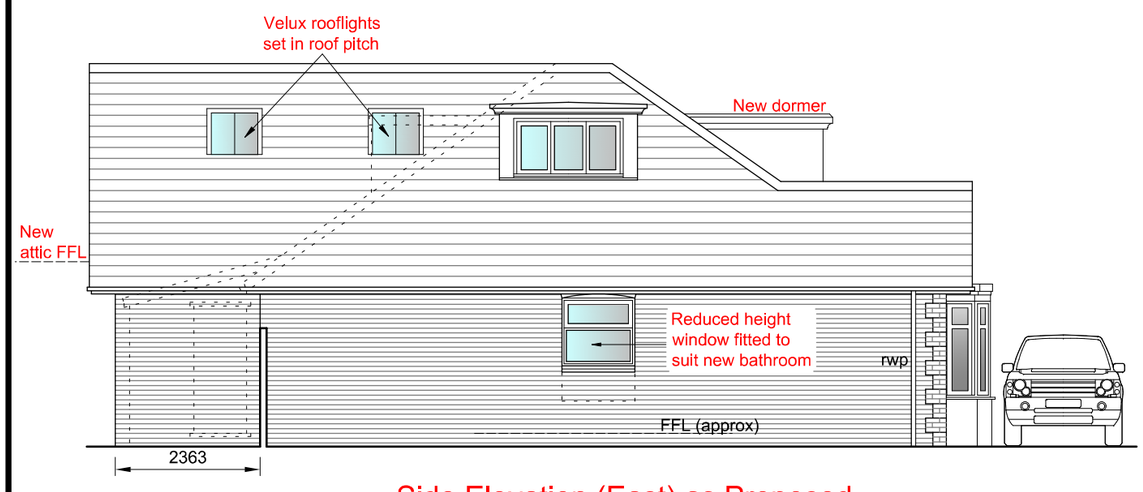

Side Elevation (East) as Proposed



Rear Elevation (South) as Proposed

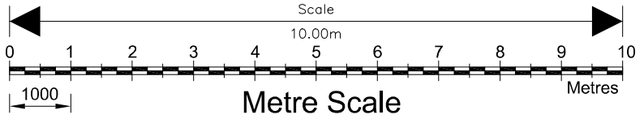

A3 Sheet

Amendments:

Drawing Status: PLANNING

David K Donohoe
Architectural Design Services

Email: dkdonohoe@yahoo.com
Mobile: 07841 595405

LOCATION:

6, Warwick Road,
West Drayton,
UB7 9BT

TITLE:

Elevations as Proposed

SCALE: 1:100 @ A3 sheet

DATE: 14 March 2022

Drawing No: 06