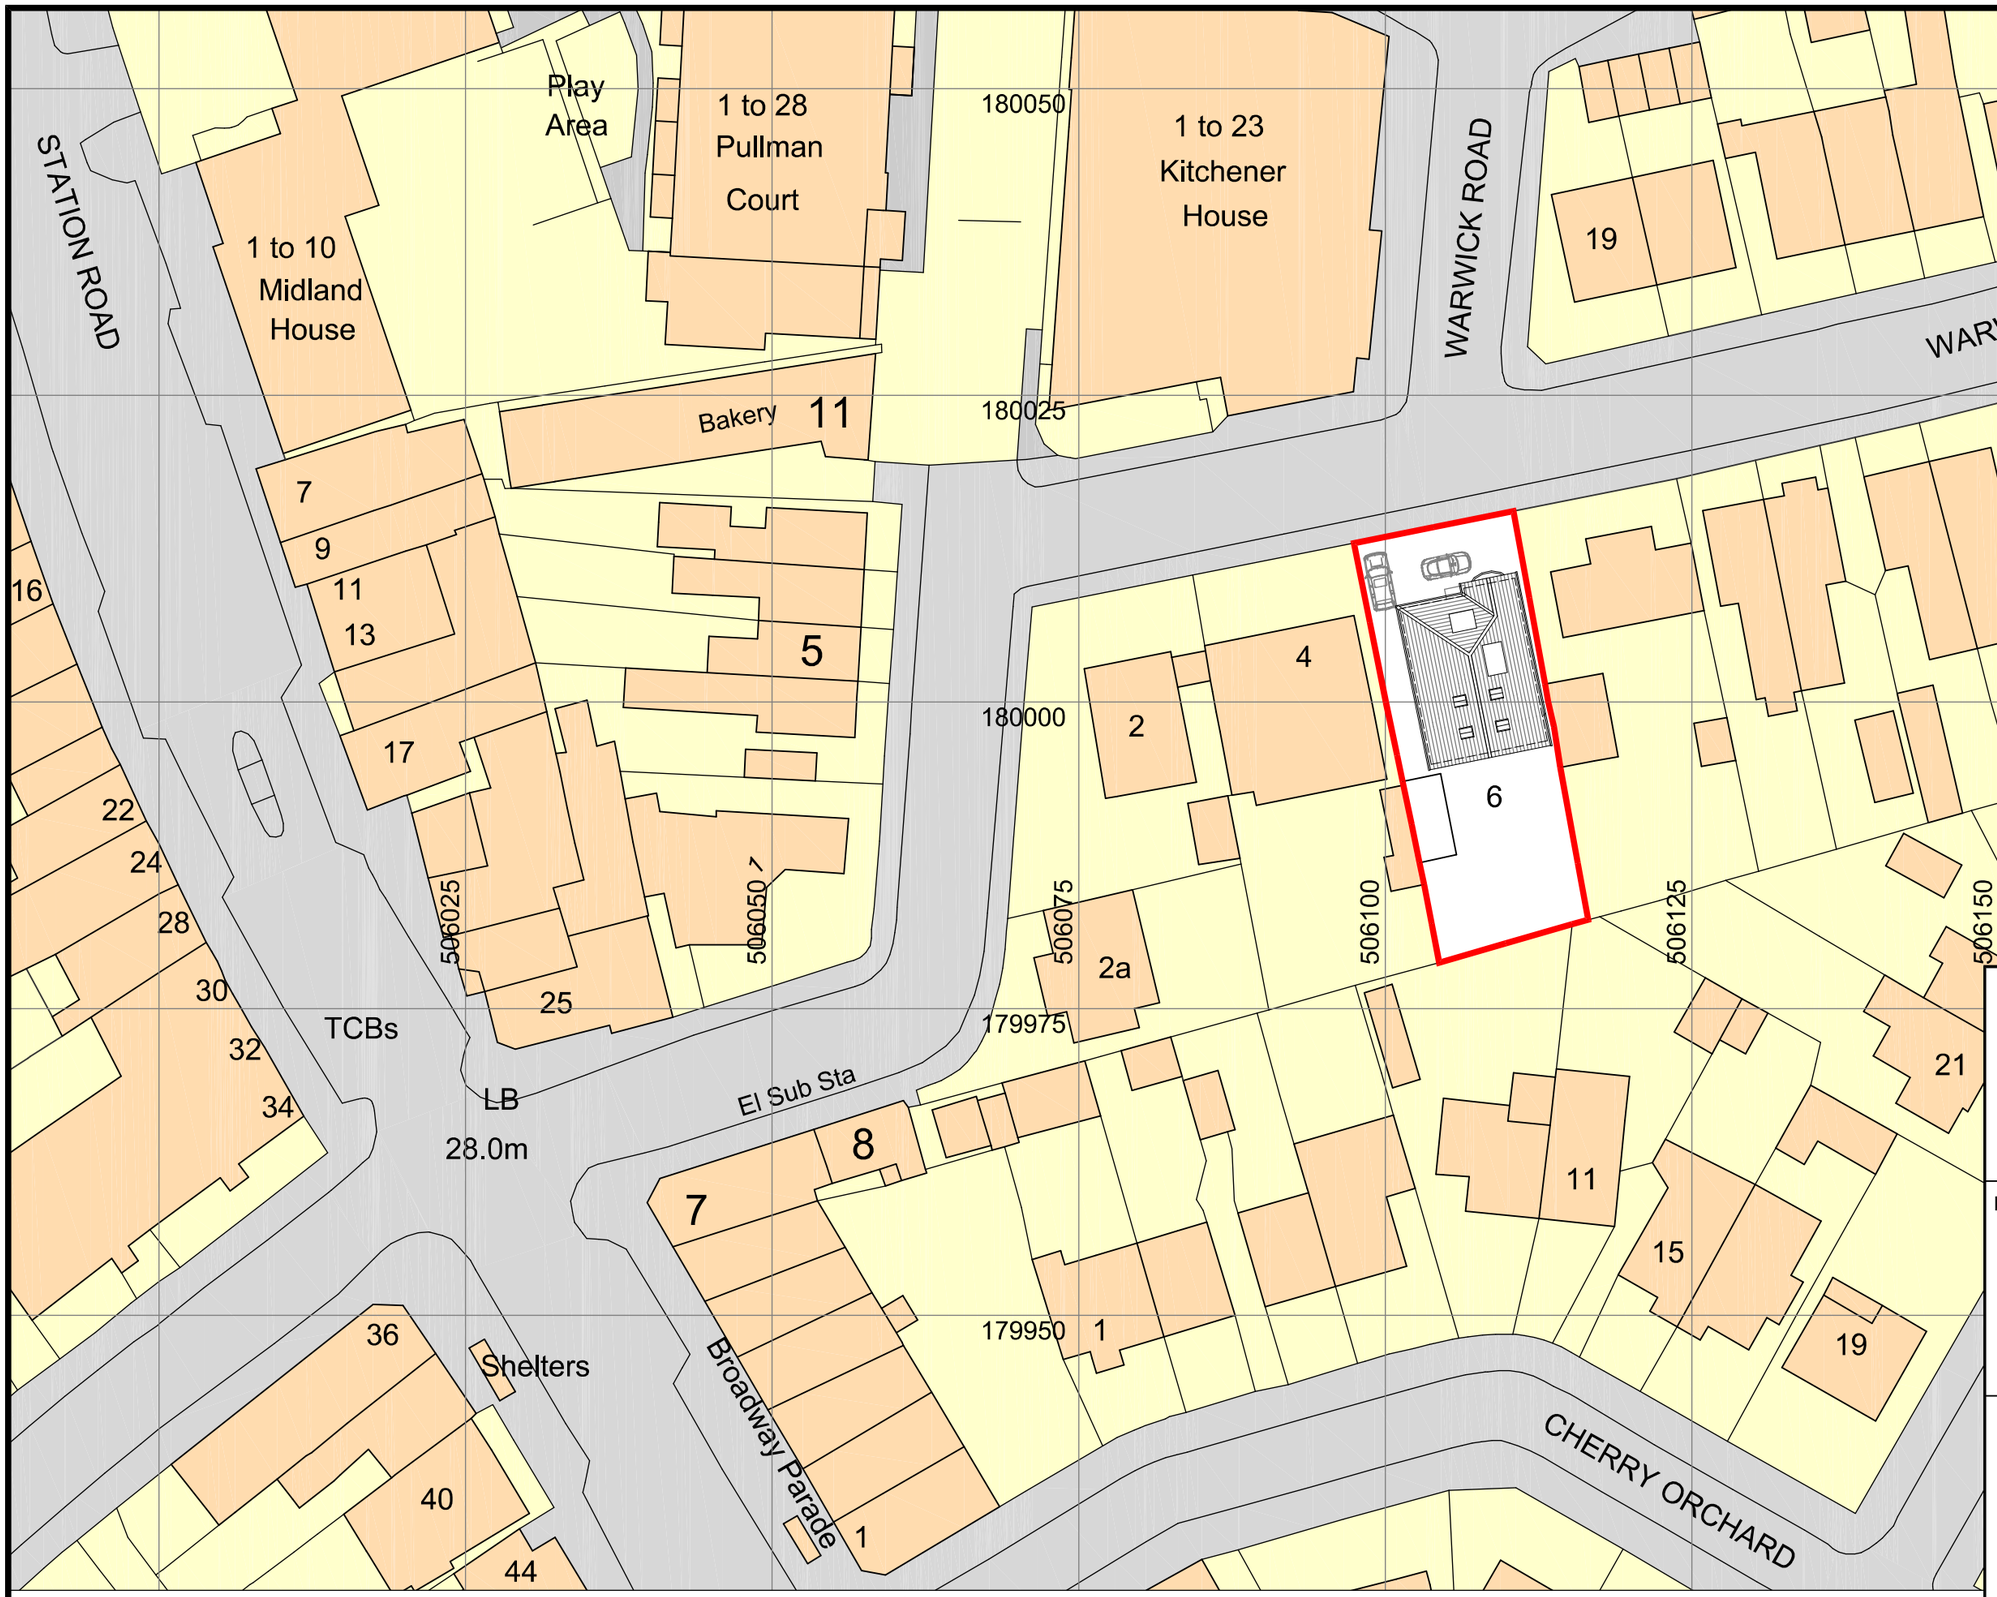

Ordnance Survey, (c) Crown Copyright 2022. All rights reserved. Licence number 100022432

25000.00 (25m)

0 5 10 15 20 25 METRE SCALE BAR 50

A3 Sheet

SITE BLOCK PLAN (1:500)

NORTH

David K Donohoe
Architectural Design Services

Email: dkdonohoe@yahoo.com
Mobile: 07841 595405

LOCATION:

6, Warwick Road,
West Drayton,
UB7 9BT

TITLE:

Site Block Plan
as Proposed

SCALE:	DATE:
1:500 @ A3 sheet	14 March 2022

Drawing No: 07