



COPYRIGHT DO NOT SCALE FROM THIS DRAWING. CONTRACTOR MUST CONFIRM SITE DIMENSIONS BEFORE COMMENCEMENT OF WORK.		
THIS DRAWING OR DESIGN IS THE COPYRIGHT AND MAY NOT BE REPRODUCED WITHOUT WRITTEN CONSENT.		
CONTRACTOR RESPONSIBLE FOR CORRECT SETTING OUT ON SITE. ANY DISCREPANCIES TO BE NOTED TO THE DESIGNER IMMEDIATELY.		
MARKED	REVISION	DATE
A		

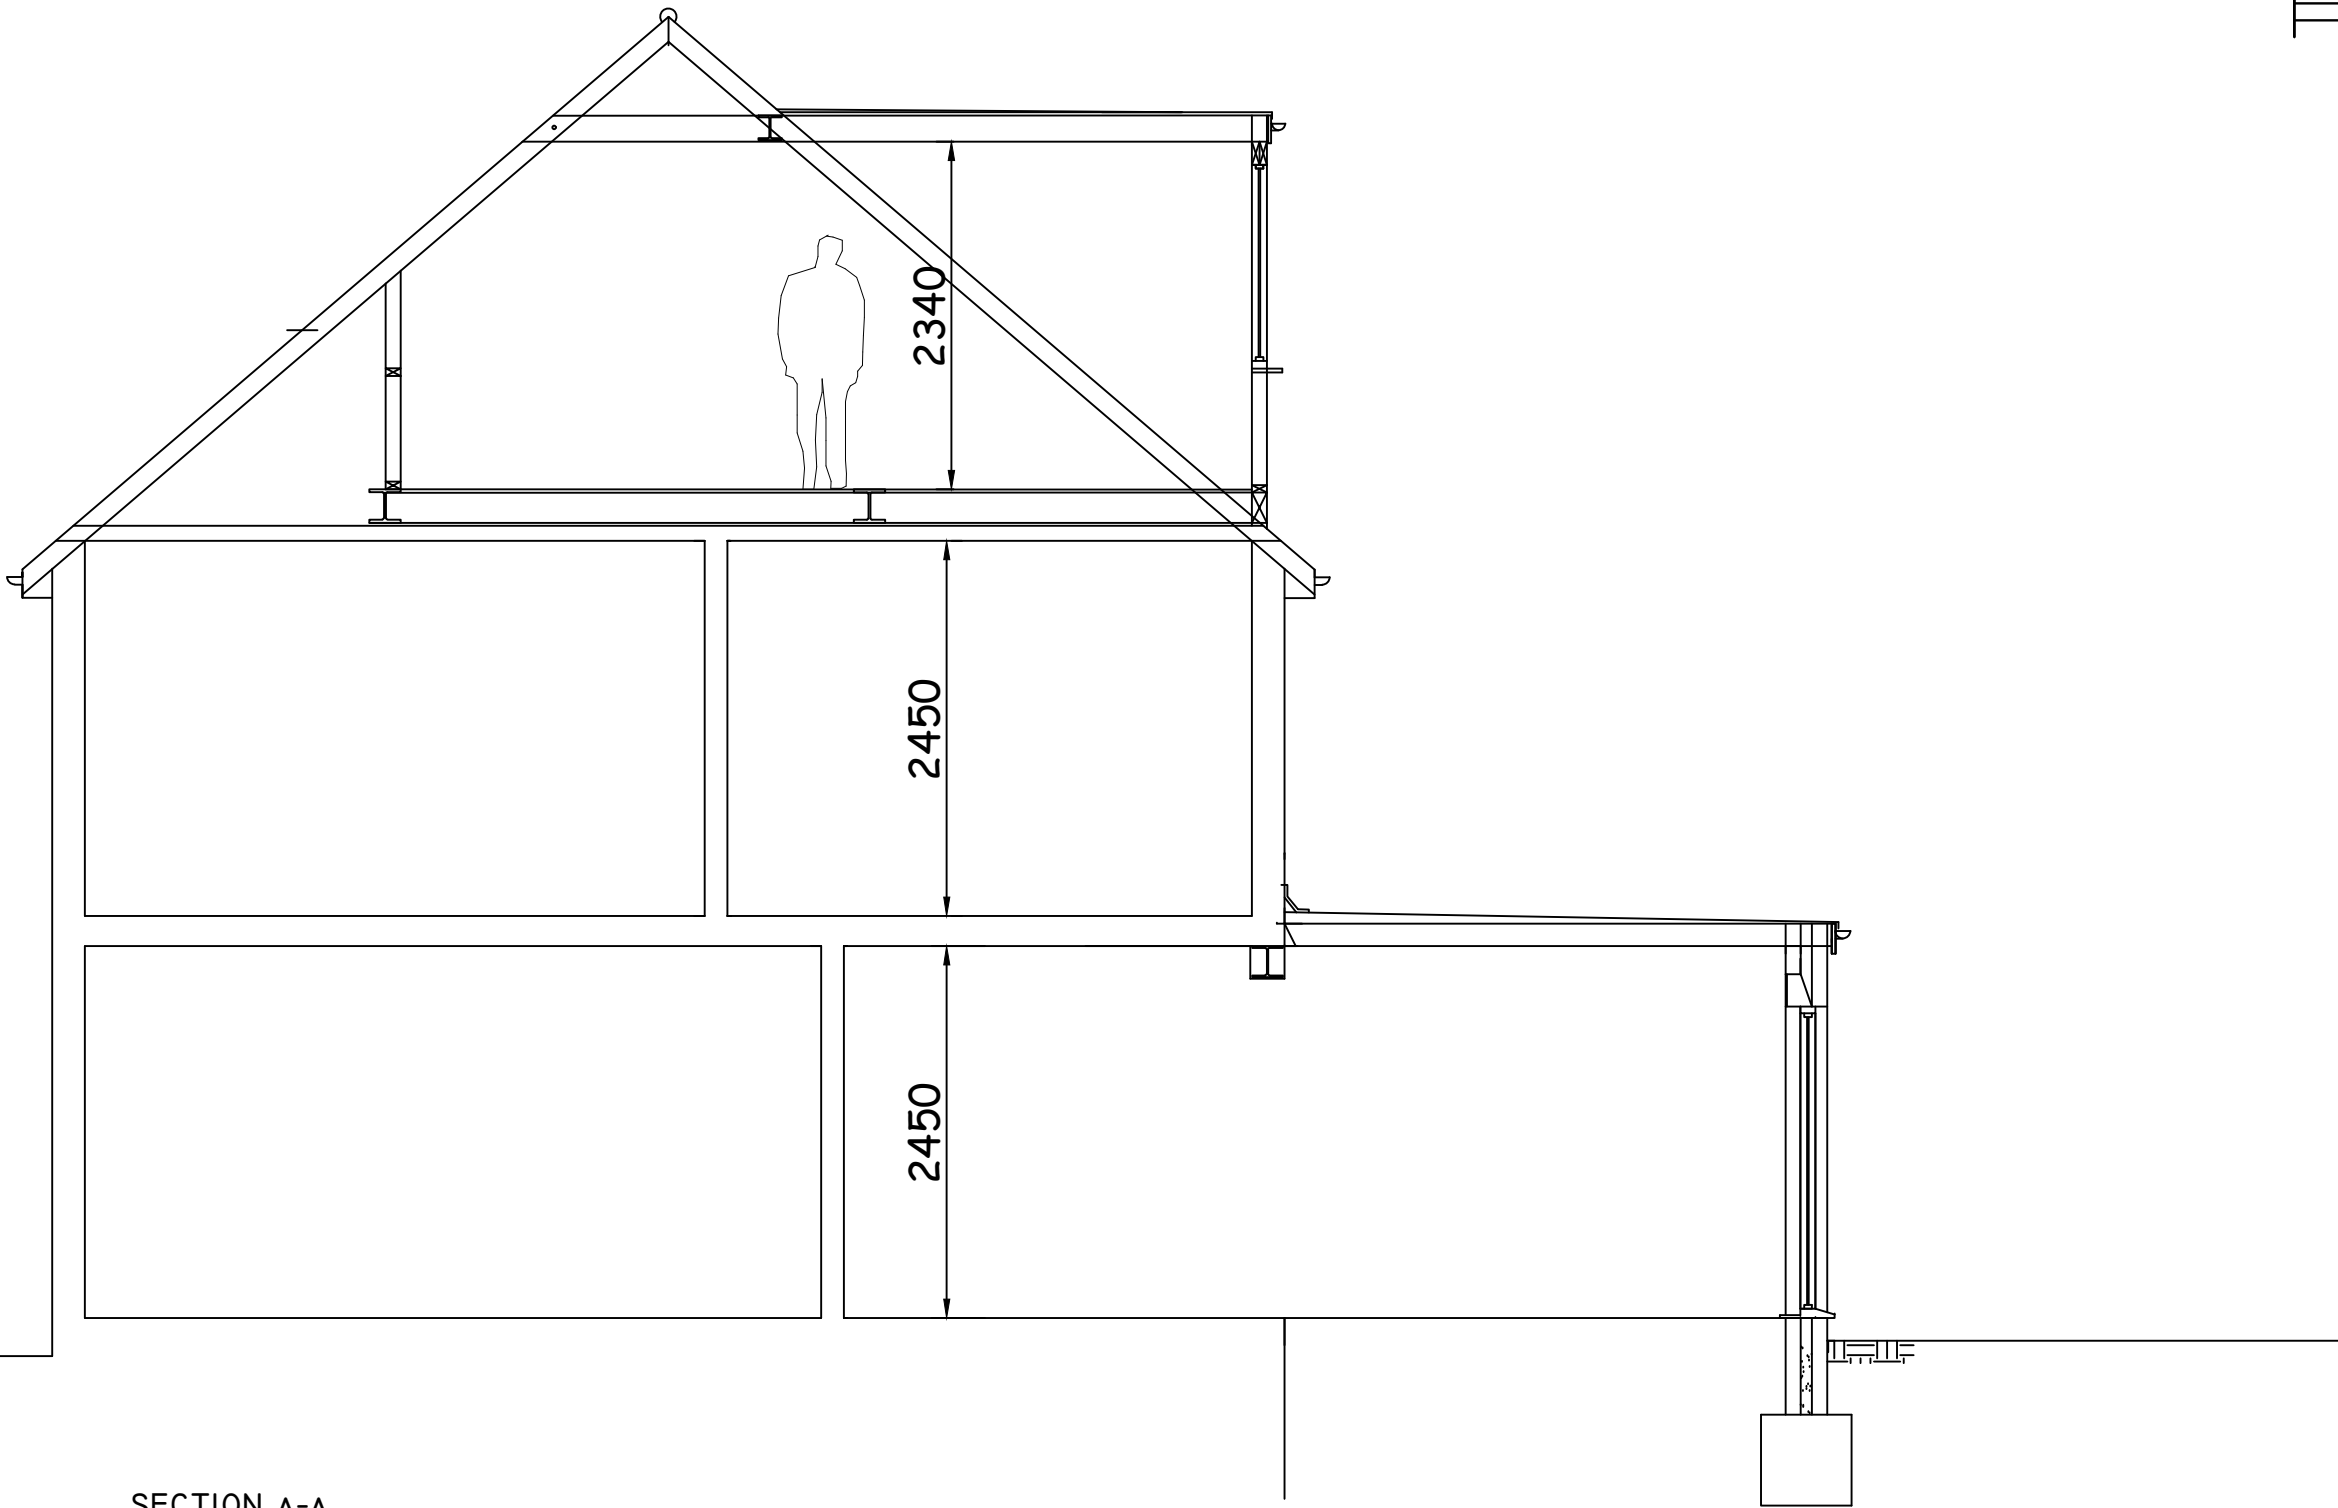

SECTION A-A

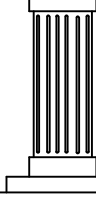

	CHECKED:	DATE: FEB 2022	DRAWING TITLE: SECTION A-A	PROJECT: 31 SHAKESPEARE AVENUE HAYES UB4 0BB	
	DRAWN:	SCALE: 1:50			
	DRAWING NUMBER: 07				