


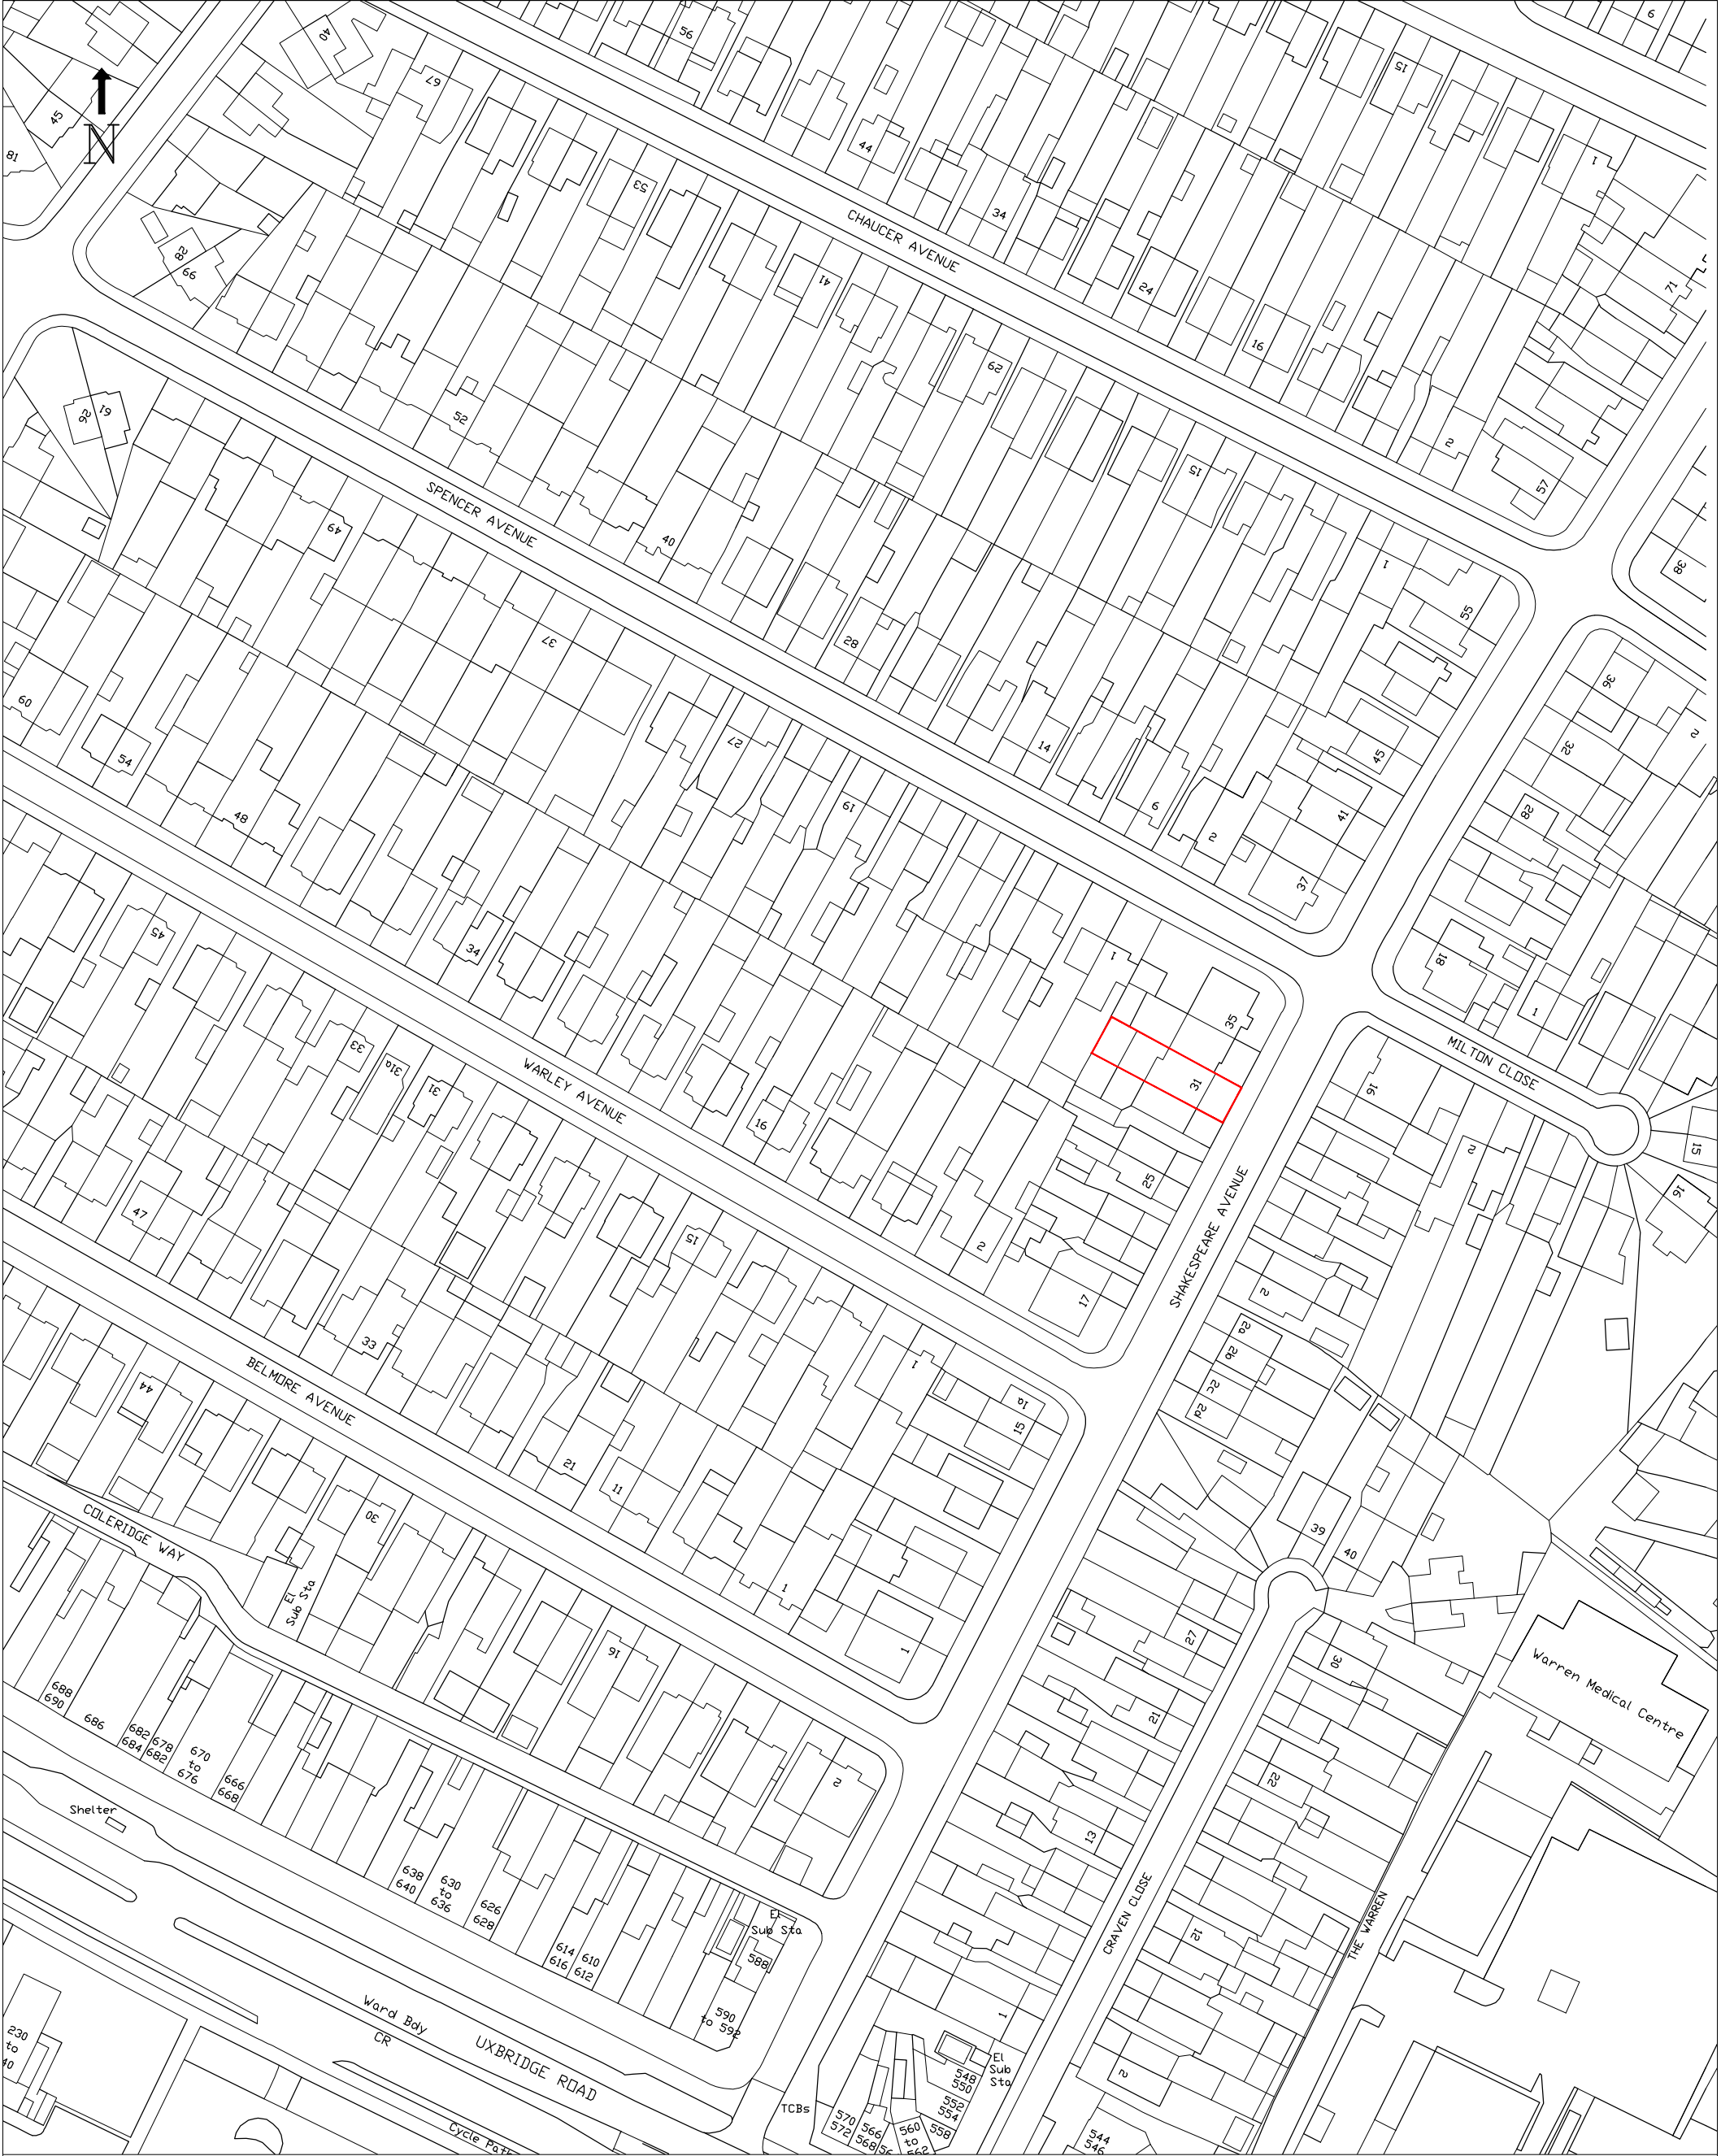

DATE: February 2022	location plan	31 Shakespeare Avenue UB4 0BB
SCALE: 1:1250		
DRAWING NUMBER: SK01		