



Location PlanThe Estate House

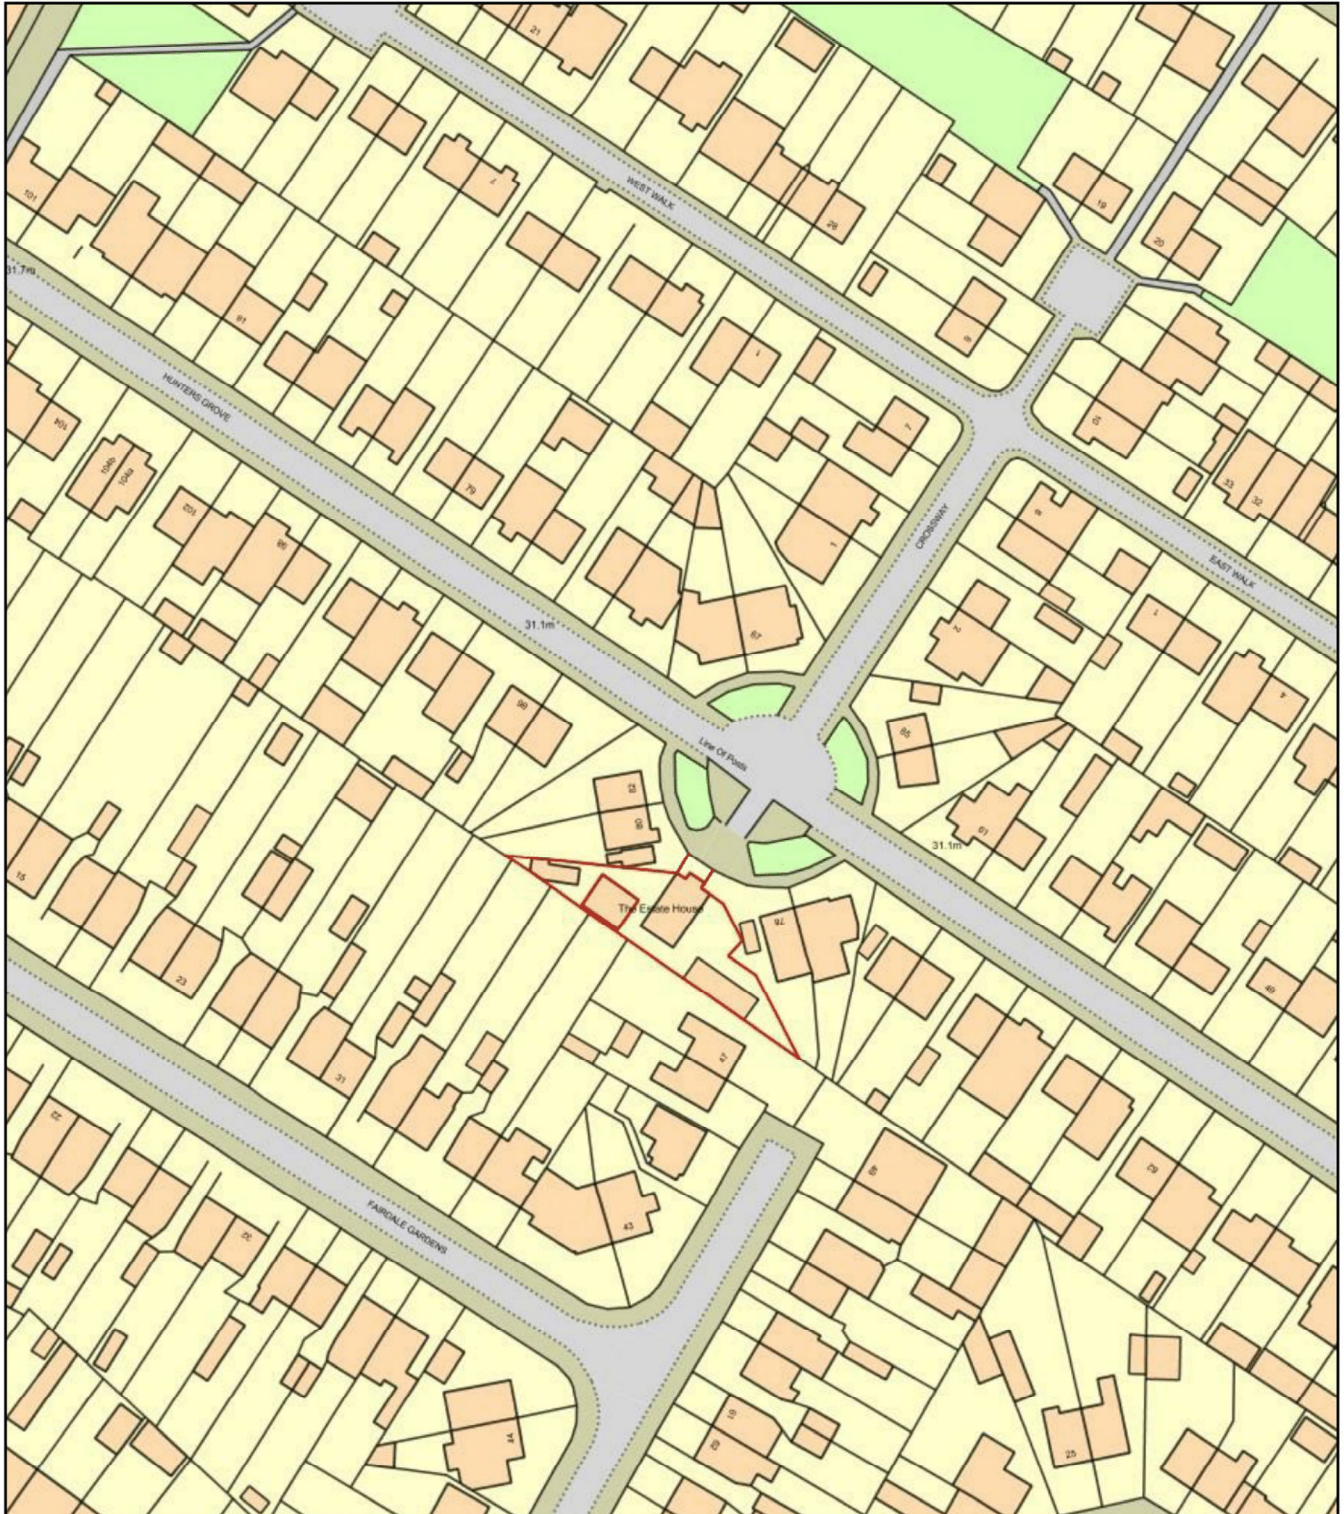

0 50
Metres

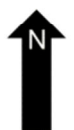

Plan Produced for: AGIM SEMANAJ
Date Produced: 19 May 2018
Plan Reference Number: TQRQM18139135017226
Scale: 1:1250 @ A4




Front Access

Rear Access

76 Hunters Grove
Hayes, England
Google
Street View - Jun 2016

Front Access image

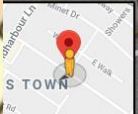


Front Access


Rear Access



43 Fairdale Gardens
Hayes, England
Google
Street View - Mar 2018

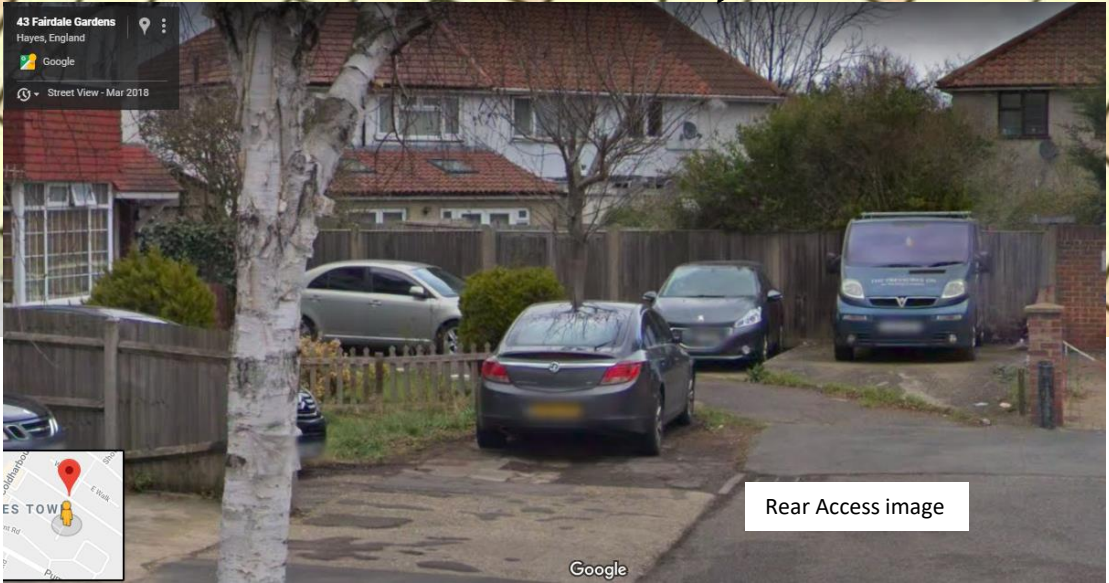

Rear Access image

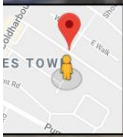

Google