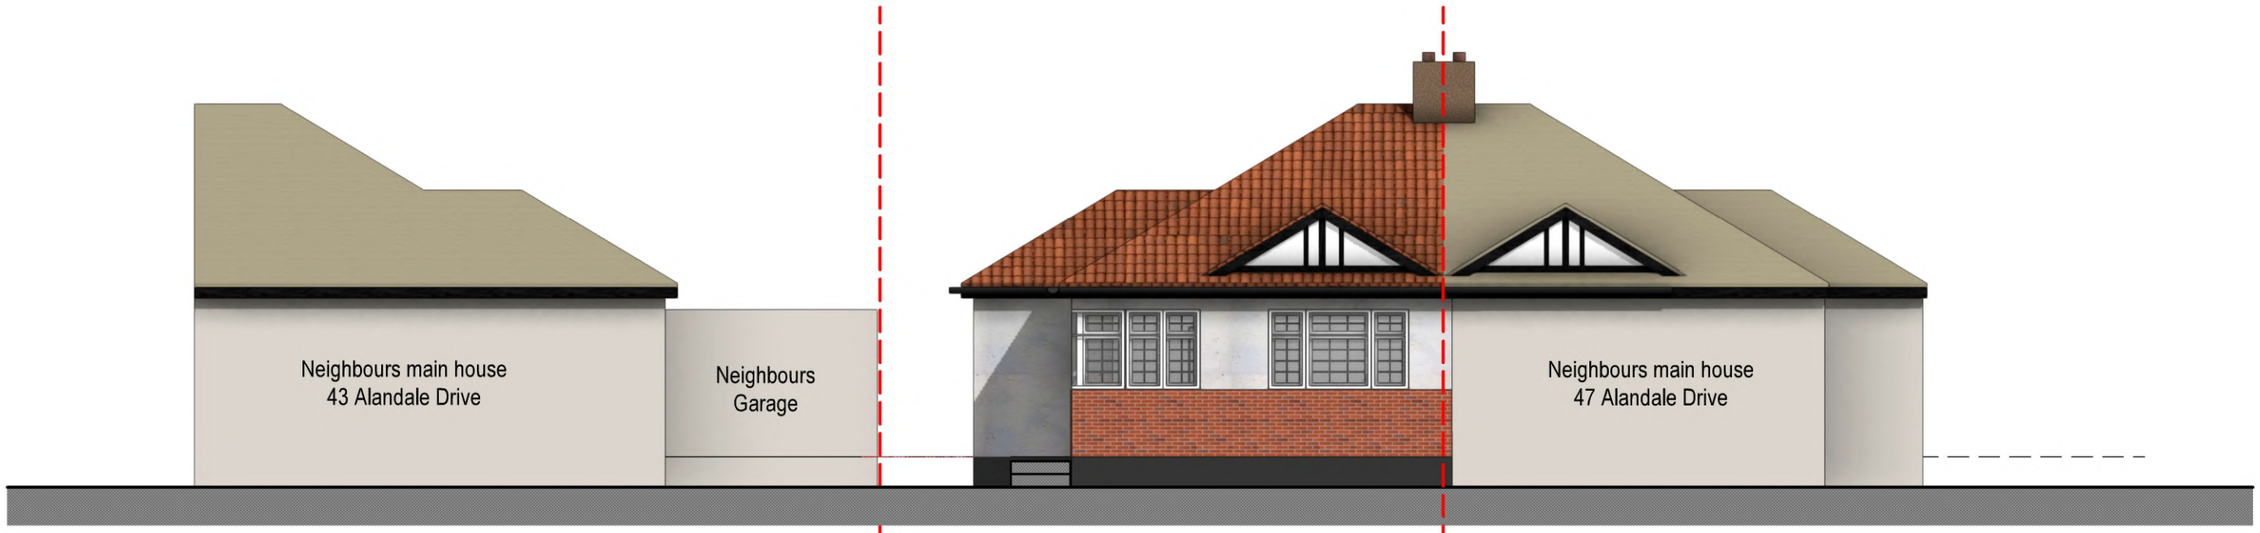

01 EXG ELEV FRONT
Scale: 1:100

Materials

Roof	-	Dark red/brown roof tiles
Walls	-	White render
Windows	-	White UPVc
Doors	-	White UPVc
RWP & Gutters	-	Black UPVc

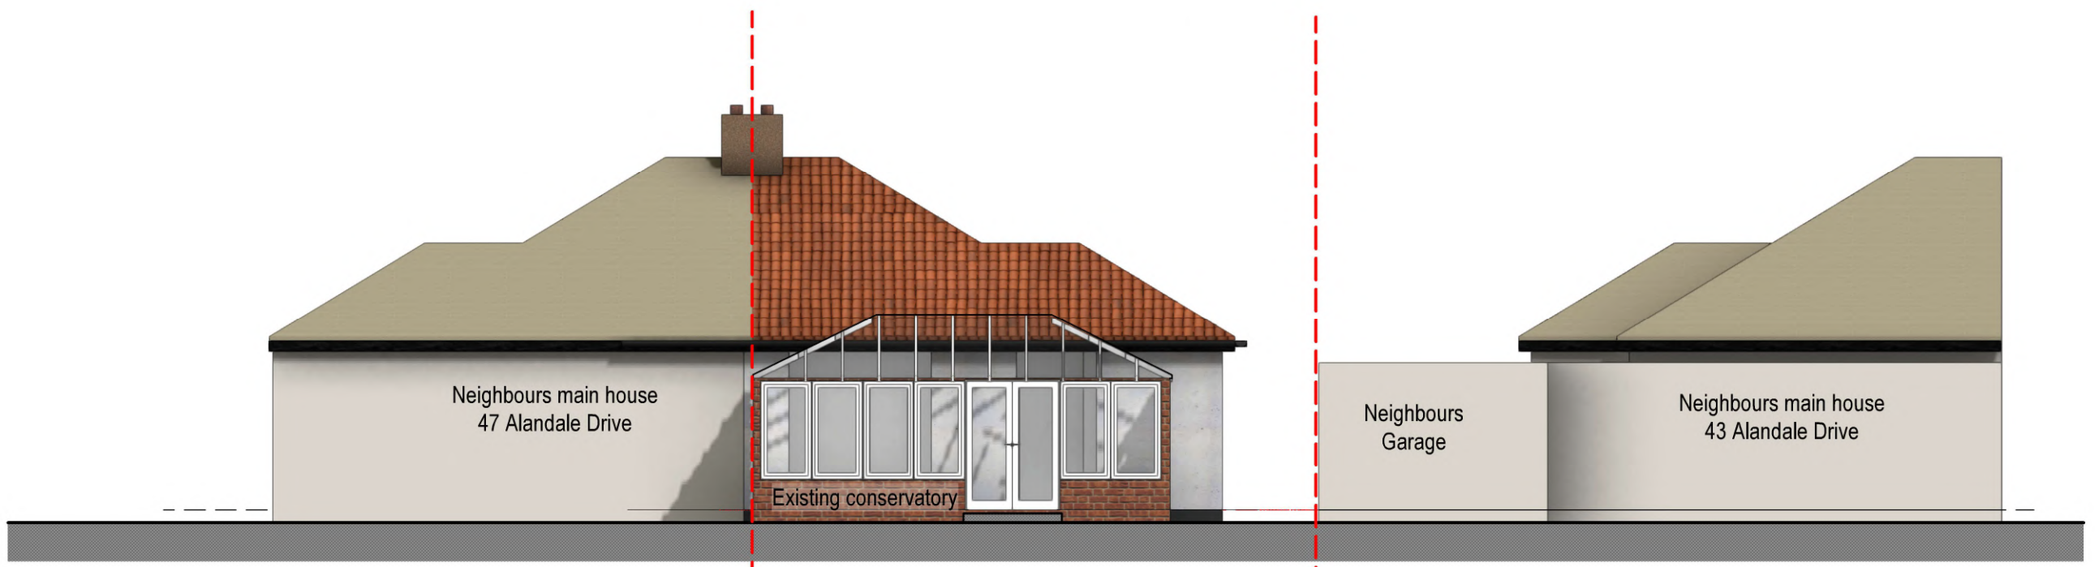

02 EXG ELEV REAR
Scale: 1:100

EXISTING

SSK ARCHITECTS
tel : 0796 222 3141
email : sandeep@sskarchitects.co.uk

scale - 1 : 100 @ A3

0 1m 2m 3m 4m 5m 6m 7m 8m 9m

Purpose - Certificate of lawful development

All dimensions to be checked on site.
All omissions & discrepancies to be reported to the designer.

© SSK architects owns the copyright of this drawing which must not be reproduced in whole or part without the written permission.

PROJECT: 45 Alandale Drive, Pinner, HA5 3UX

DATE: 30/08/2025

DWG NO: EXG ELEV 06

REVISION: