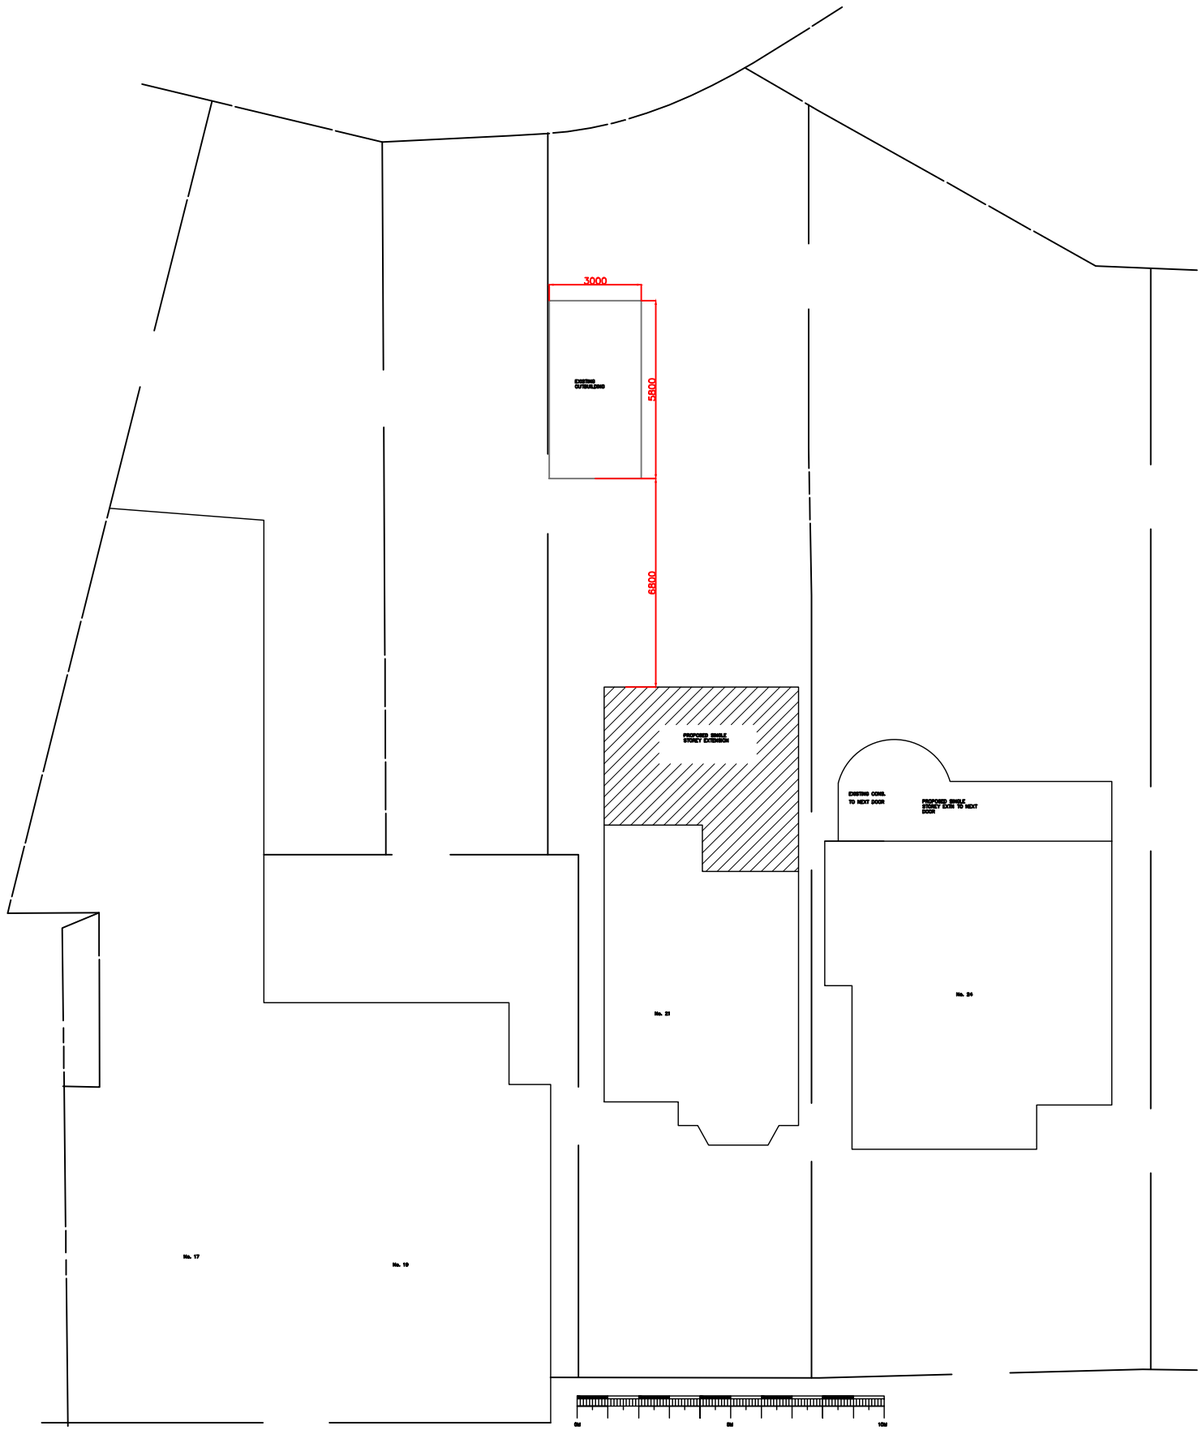

Client:

Project
21 LONG LANE
ICKENHAM
UB10 8QU

Title
PROPOSED BLOCK PLAN

Scale	1:100@A3	
Date	09.01.25	
Drawn by	JR	
Checked by		
Drawing No.	OP-002-03	Revision —