

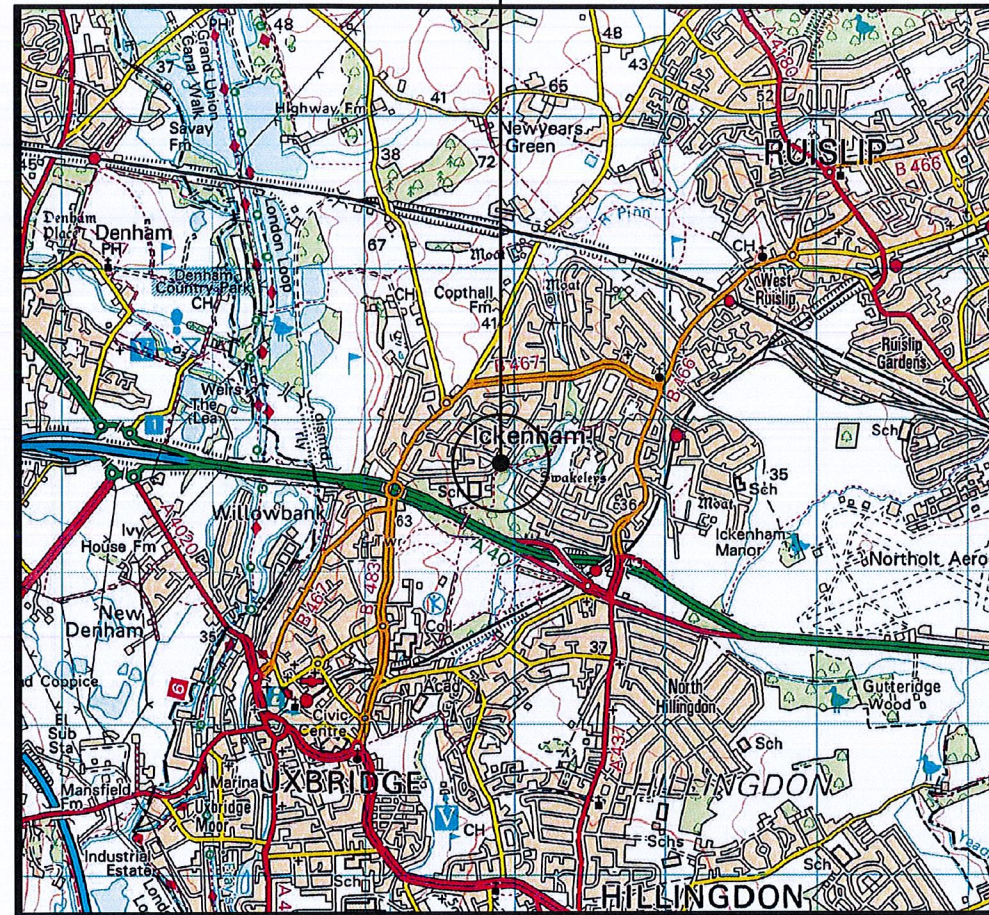
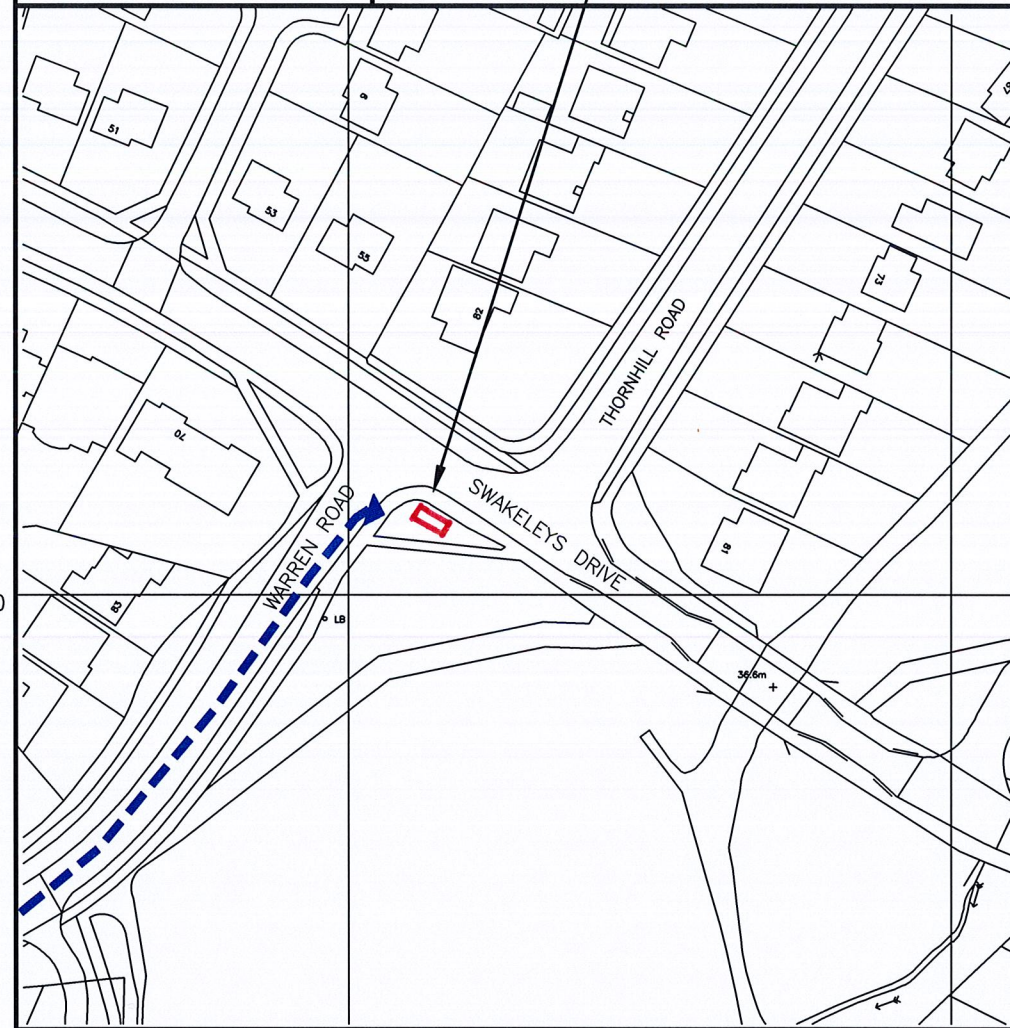


SITE LOCATION
(Scale 1:50000)

Ordnance Survey map extract
based upon Landranger map series
with the permission of the controller of
Her Majesty's Stationery Office
Licence No. 100022432
Crown copyright.

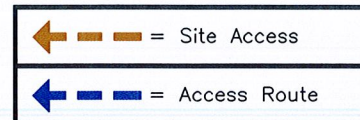


SITE PHOTOGRAPH

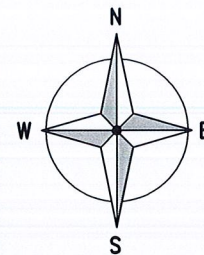

DETAILED SITE LOCATION

(Scale 1:1250)
Based upon Ordnance Survey map extract
with the permission of the Controller of
Her Majesty's Stationery Office.
Crown copyright.
Licence No. 100022432

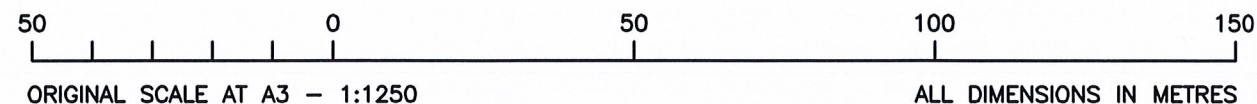

ORIGINAL SCALE AT A3 - 1:1250

ALL DIMENSIONS IN METRES

ALL DIMENSIONS ARE IN mm UNLESS NOTED OTHERWISE

N.G.R E: 506912 N: 185716

DIRECTIONS TO SITE:
HEAD EAST ON THE M40 TOWARD EXIT 1
AND THEN CONTINUE ON TO WESTERN
AVENUE/A40. THEN TAKE THE B467 EXIT
TOWARD
UXBRIDGE/HAREFIELD/RUISLIP/ICKENHAM.
AT THE ROUNDABOUT (SWAKELEYS
ROUNDABOUT), TAKE THE 1ST EXIT ONTO
SWAKELEYS ROAD/B467 AND THEN TURN
RIGHT ONTO WARREN ROAD AND THE SITE
WILL BE ON THE RIGHT HAND SIDE AS YOU
APPROACH THE JUNCTION TO SWAKELEYS
ROAD.

NOTES:

A	Issued for Construction	DW	UP	06.11.19
REV	MODIFICATION	BY	CH	DATE

CLARKE
telecom
Unit E, Madison Place, Northampton Road,
Manchester, M40 5AG
Tel: 0161 785 4500
Fax: 0161 785 4501
Web: www.clarke-telecom.com

O₂
CORNERSTONE - LONDON

Cell Name		Opt.
SWAKELEYS DRIVE SF		—
Cell ID No		
CORNERSTONE	TEF	VF
E332640		
150083	044604	76295

Site Address / Contact Details

SWAKELEYS DRIVE/
WARREN ROAD JUNCTION
ICKENHAM
UXBRIDGE
UB10 8SH

Drawing Title:		SITE LOCATION MAPS	
Purpose of issue:		CONSTRUCTION	Dwg Rev:
Drawing Number:		100	A
Surveyed By:	PL	Original Sheet Size:	A3
Drawn:	DW	Checked:	UP
Date:	06.11.19	Date:	06.11.19
Pack Issue:		B	