




NOTES.
1. All dimensions and levels to be confirmed on site.

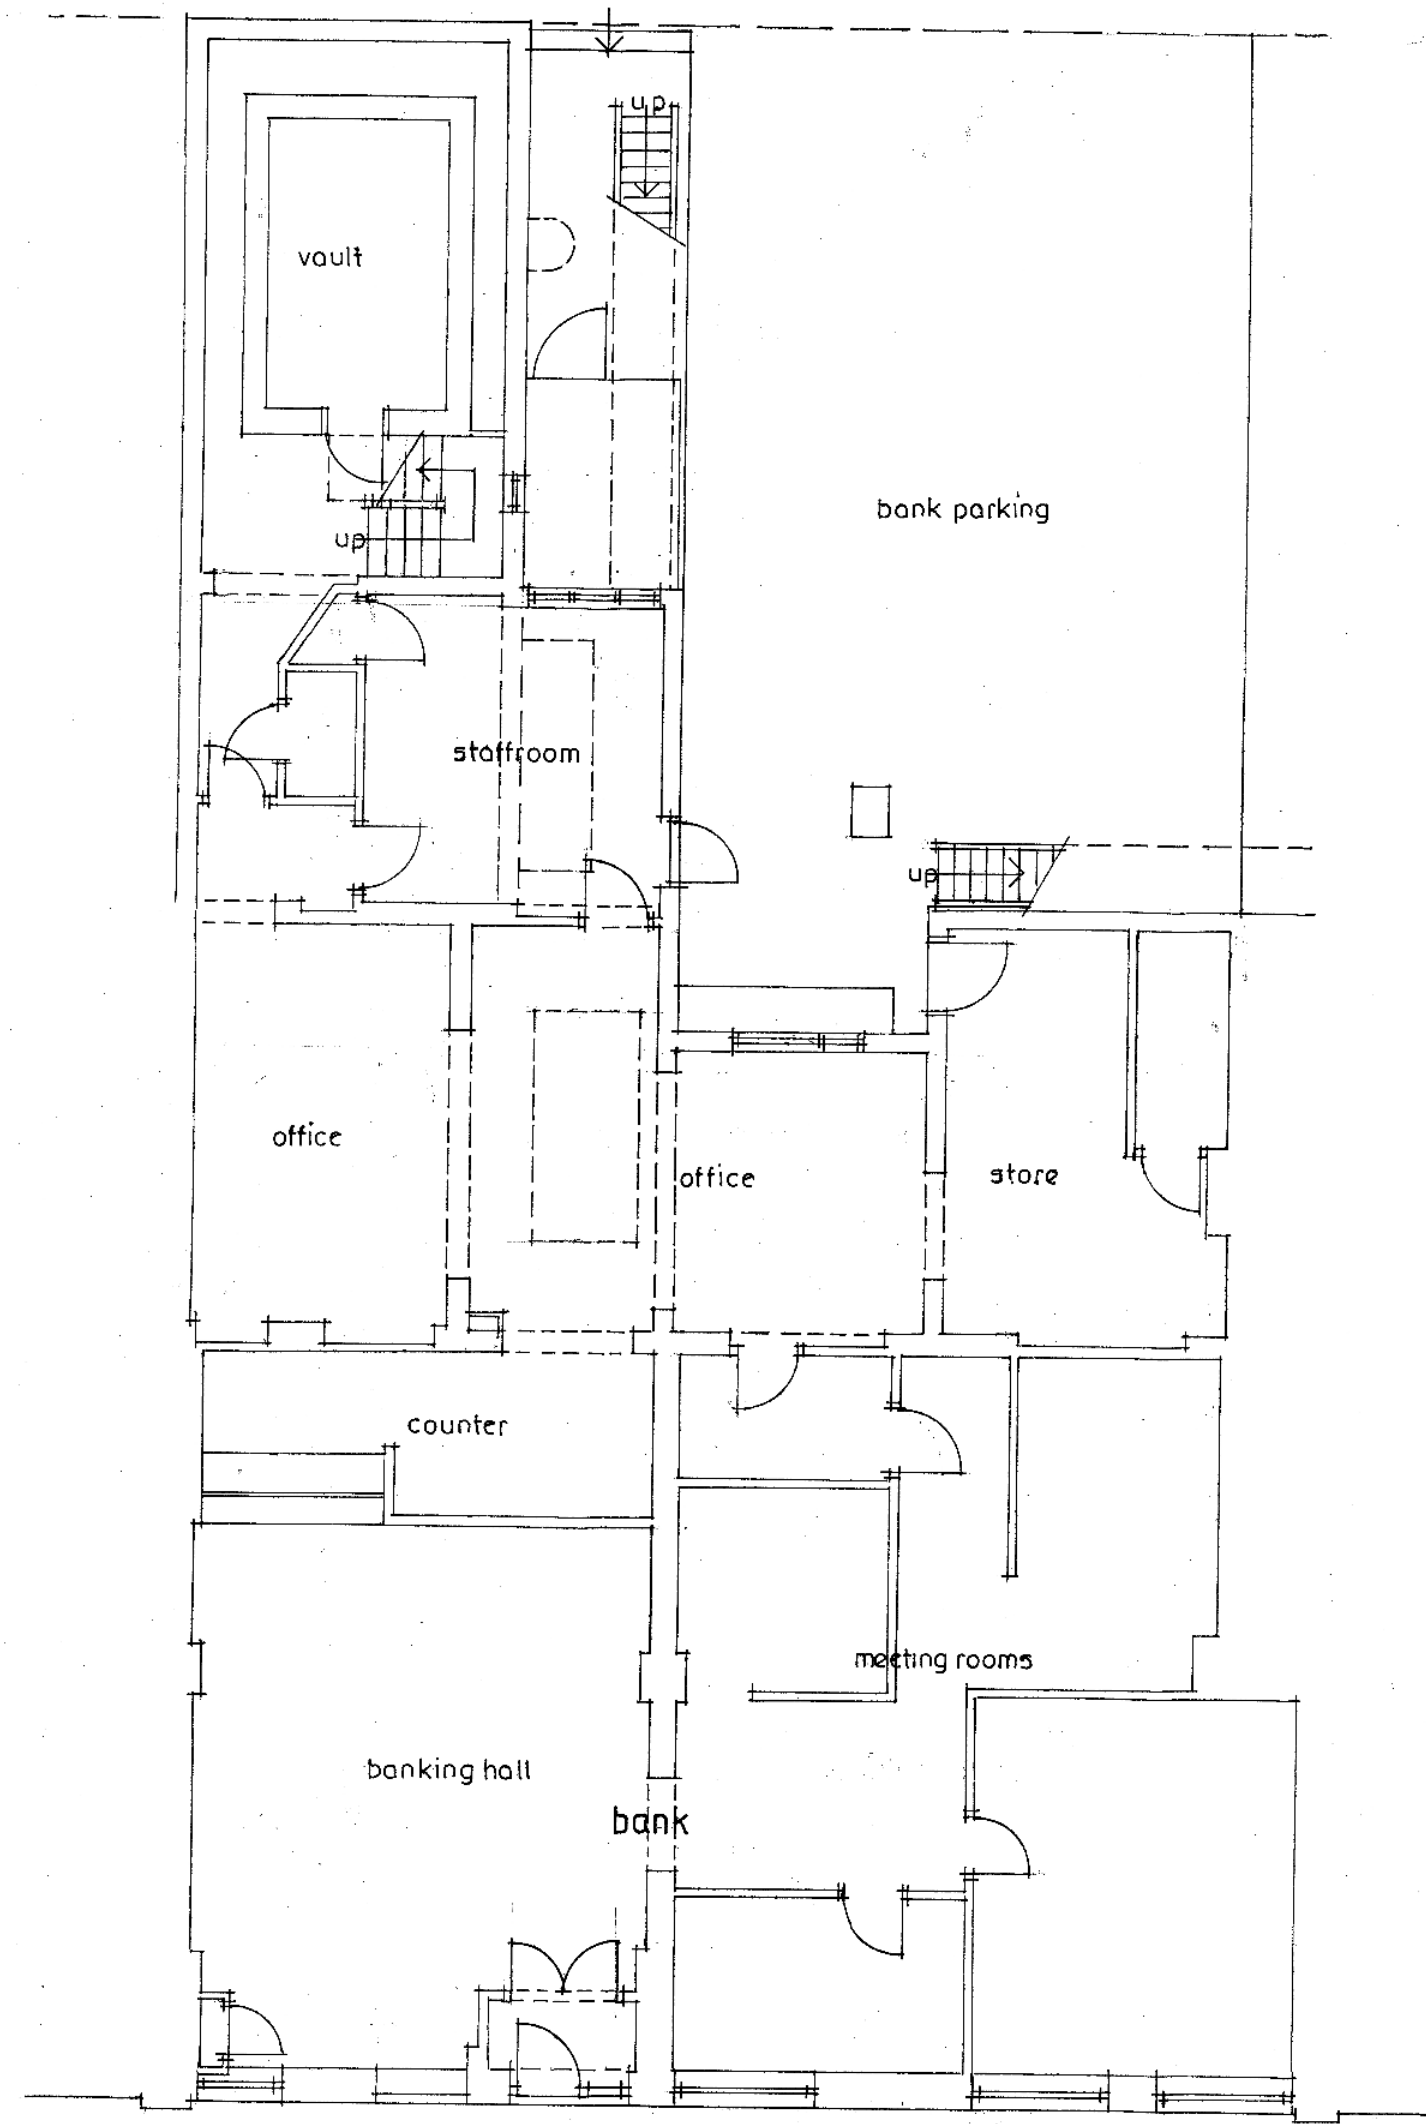


GROUND FLOOR PLAN

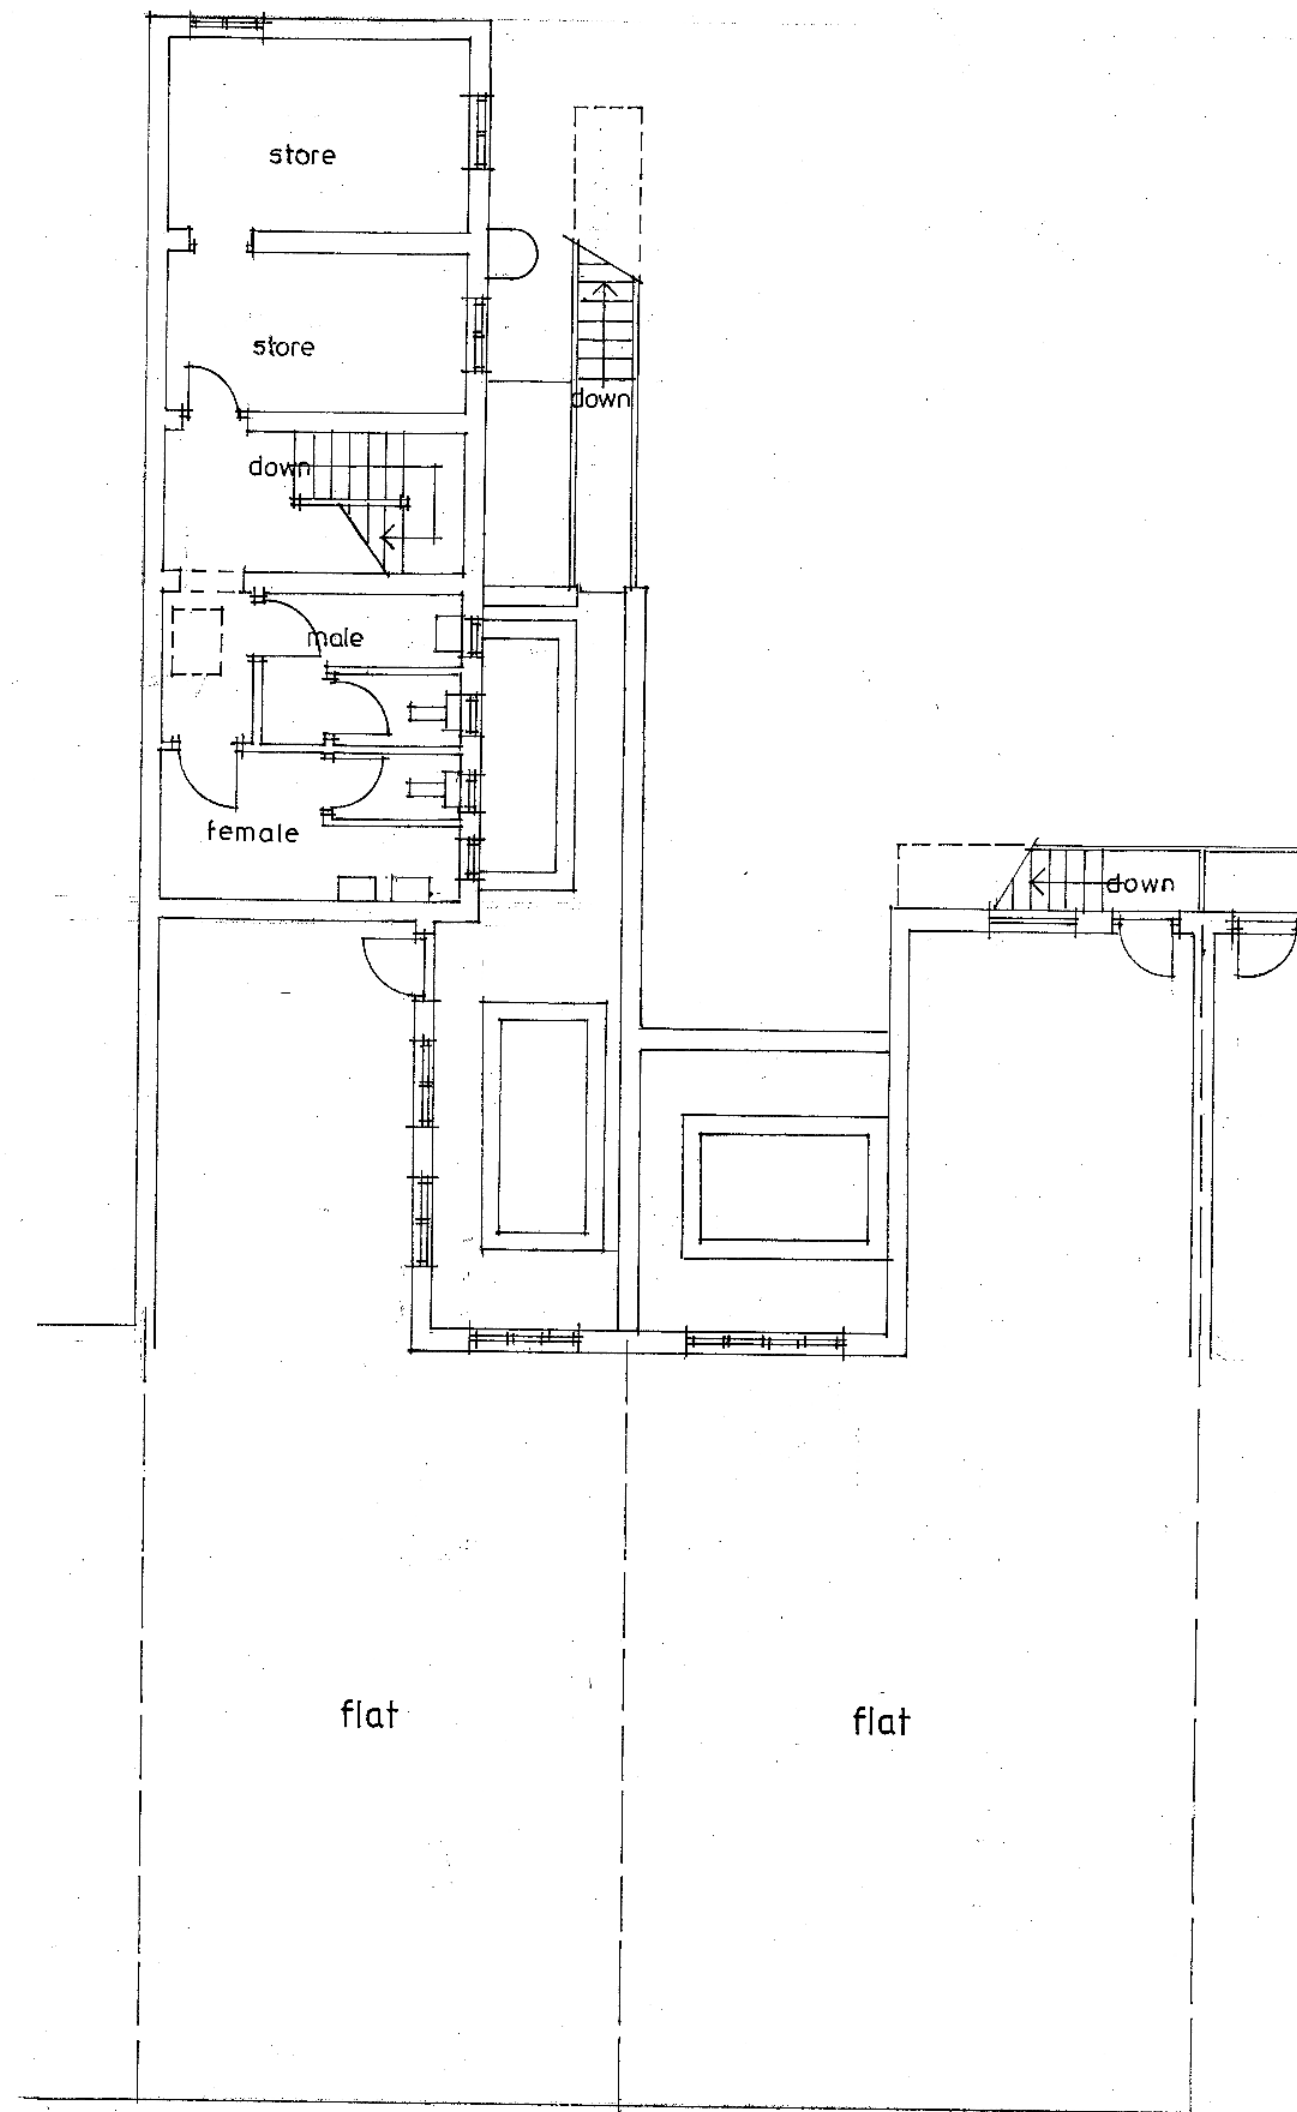

FIRST FLOOR PLAN

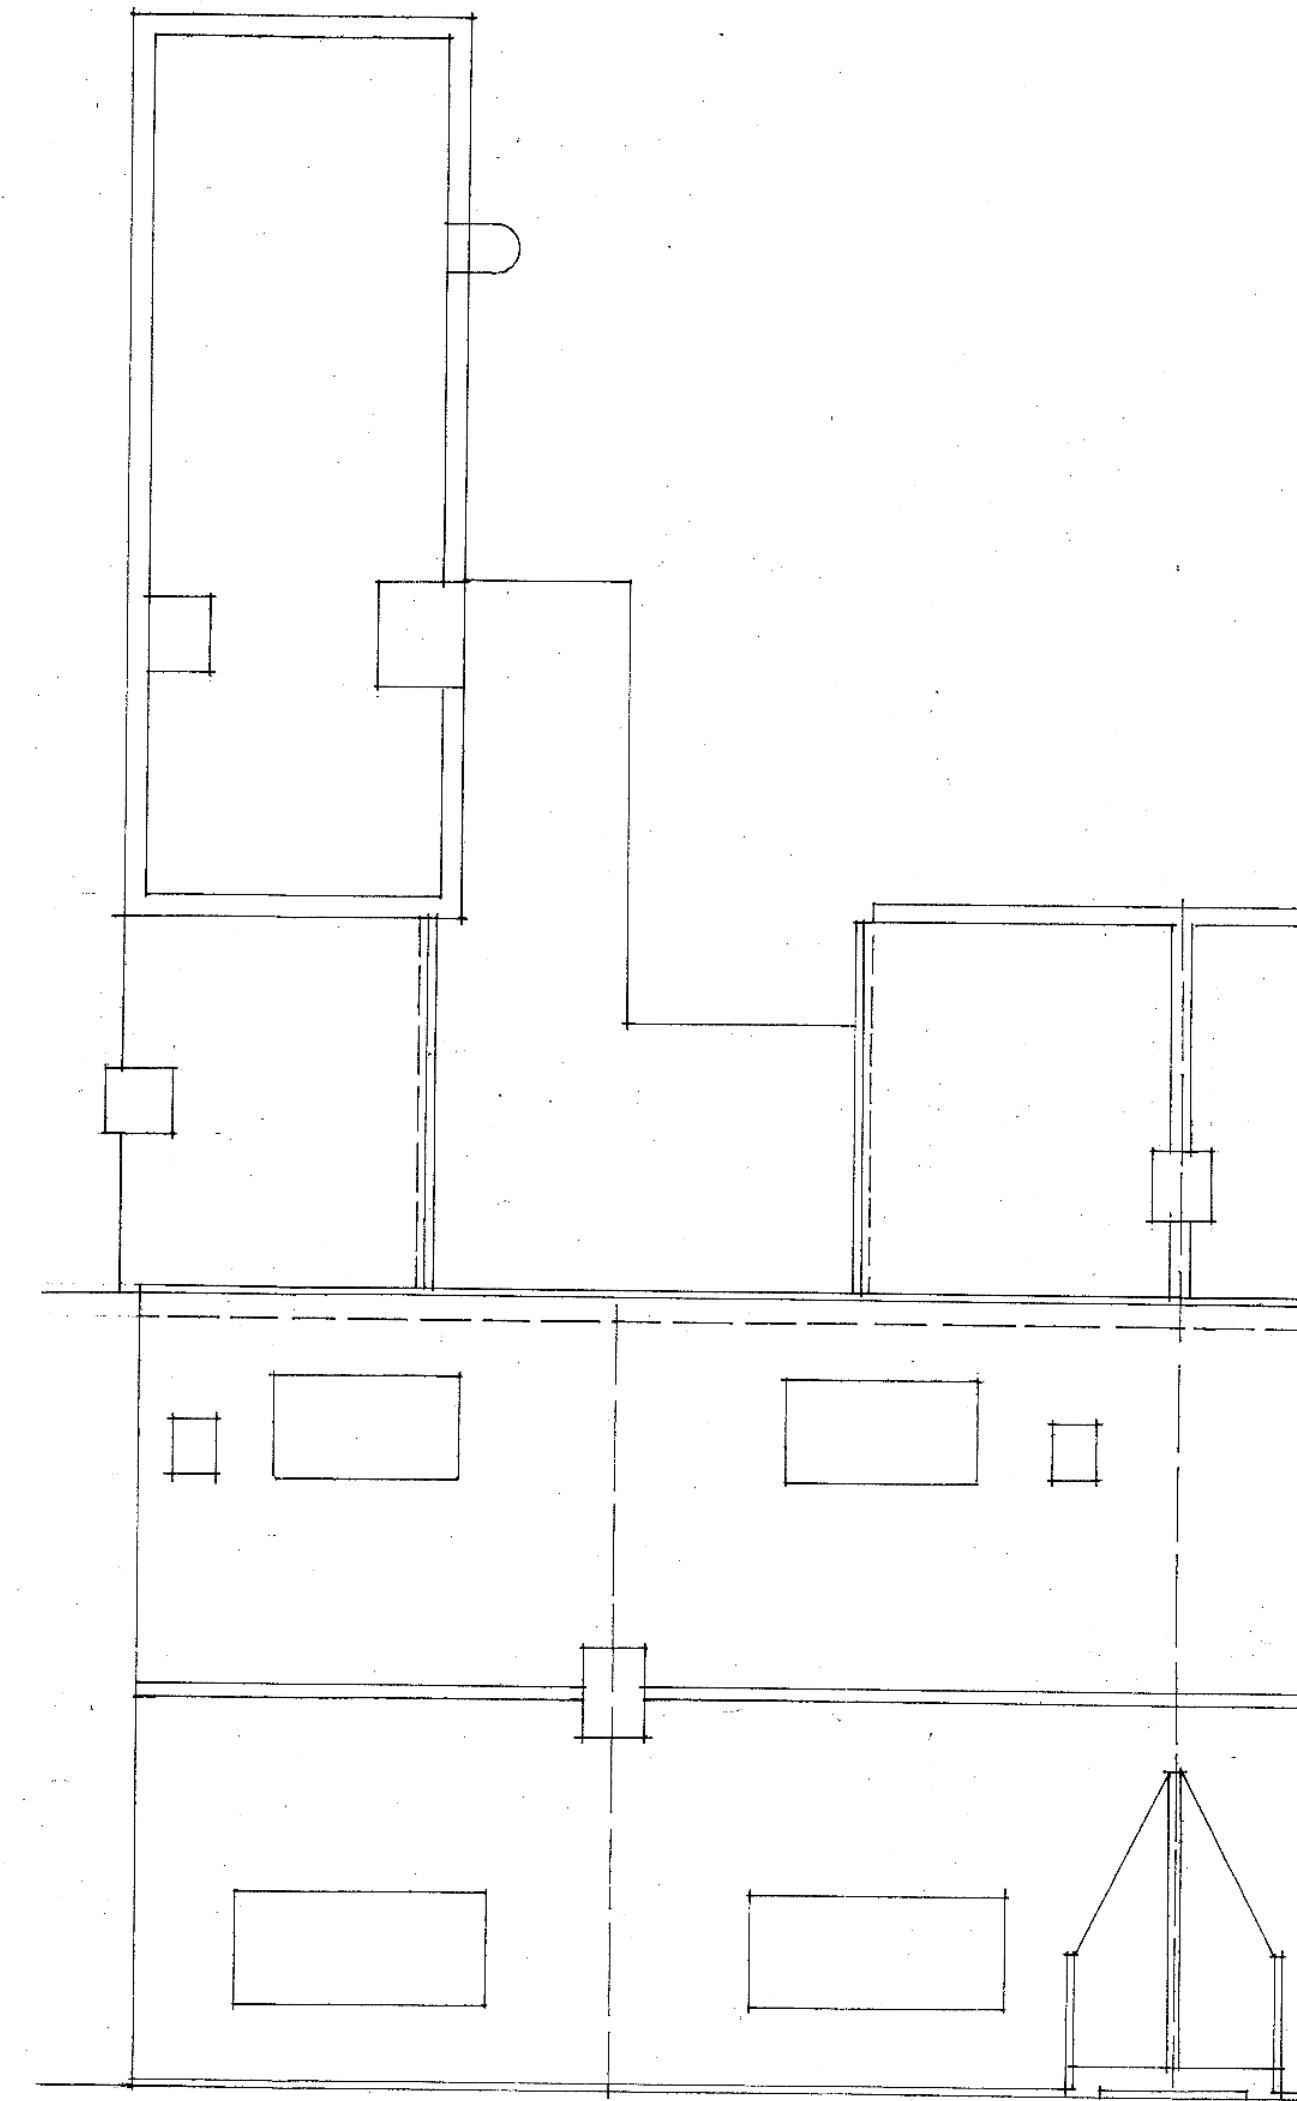

ROOF PLAN

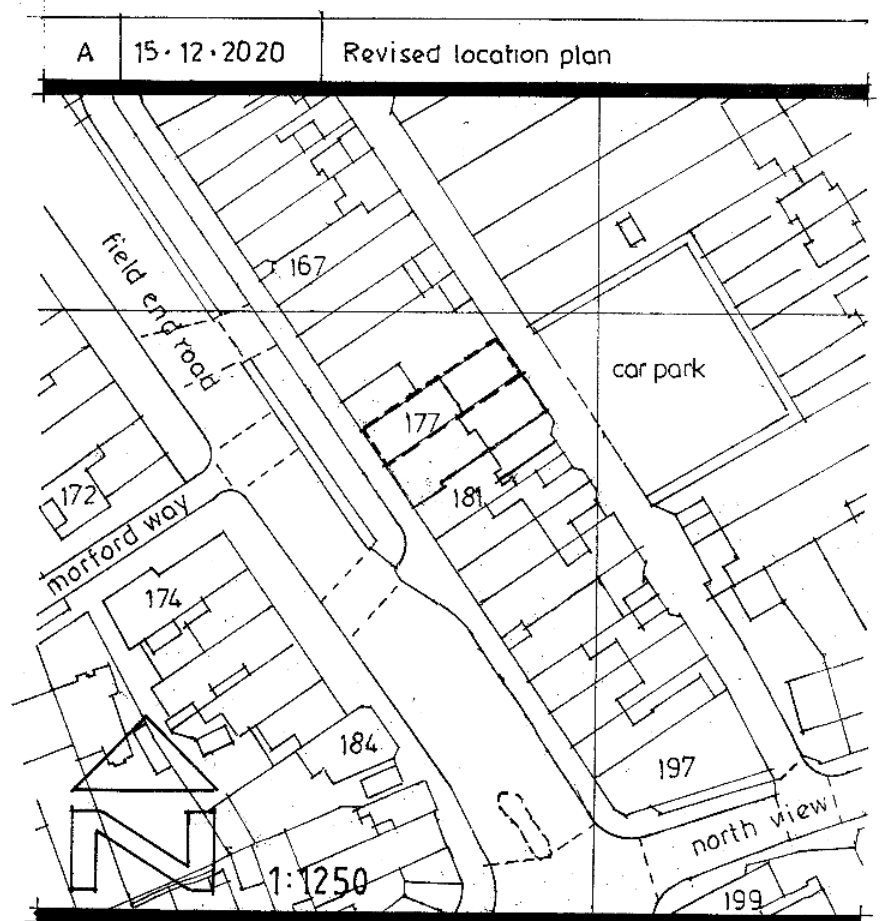

ORCHARD ASSOCIATES
29 WEST STREET
HARROW ON THE HILL
MIDDLESEX 020 8423 4866

client
MR M. ORCHARD

177 FIELD END ROAD
EASTCOTE
MIDDLESEX

EXISTING PLANS

1:100 1:1250	600	1	A
July 2019			
<i>for Orchard</i>			

