




NOTES.  
1. All dimensions and levels to be confirmed on site.

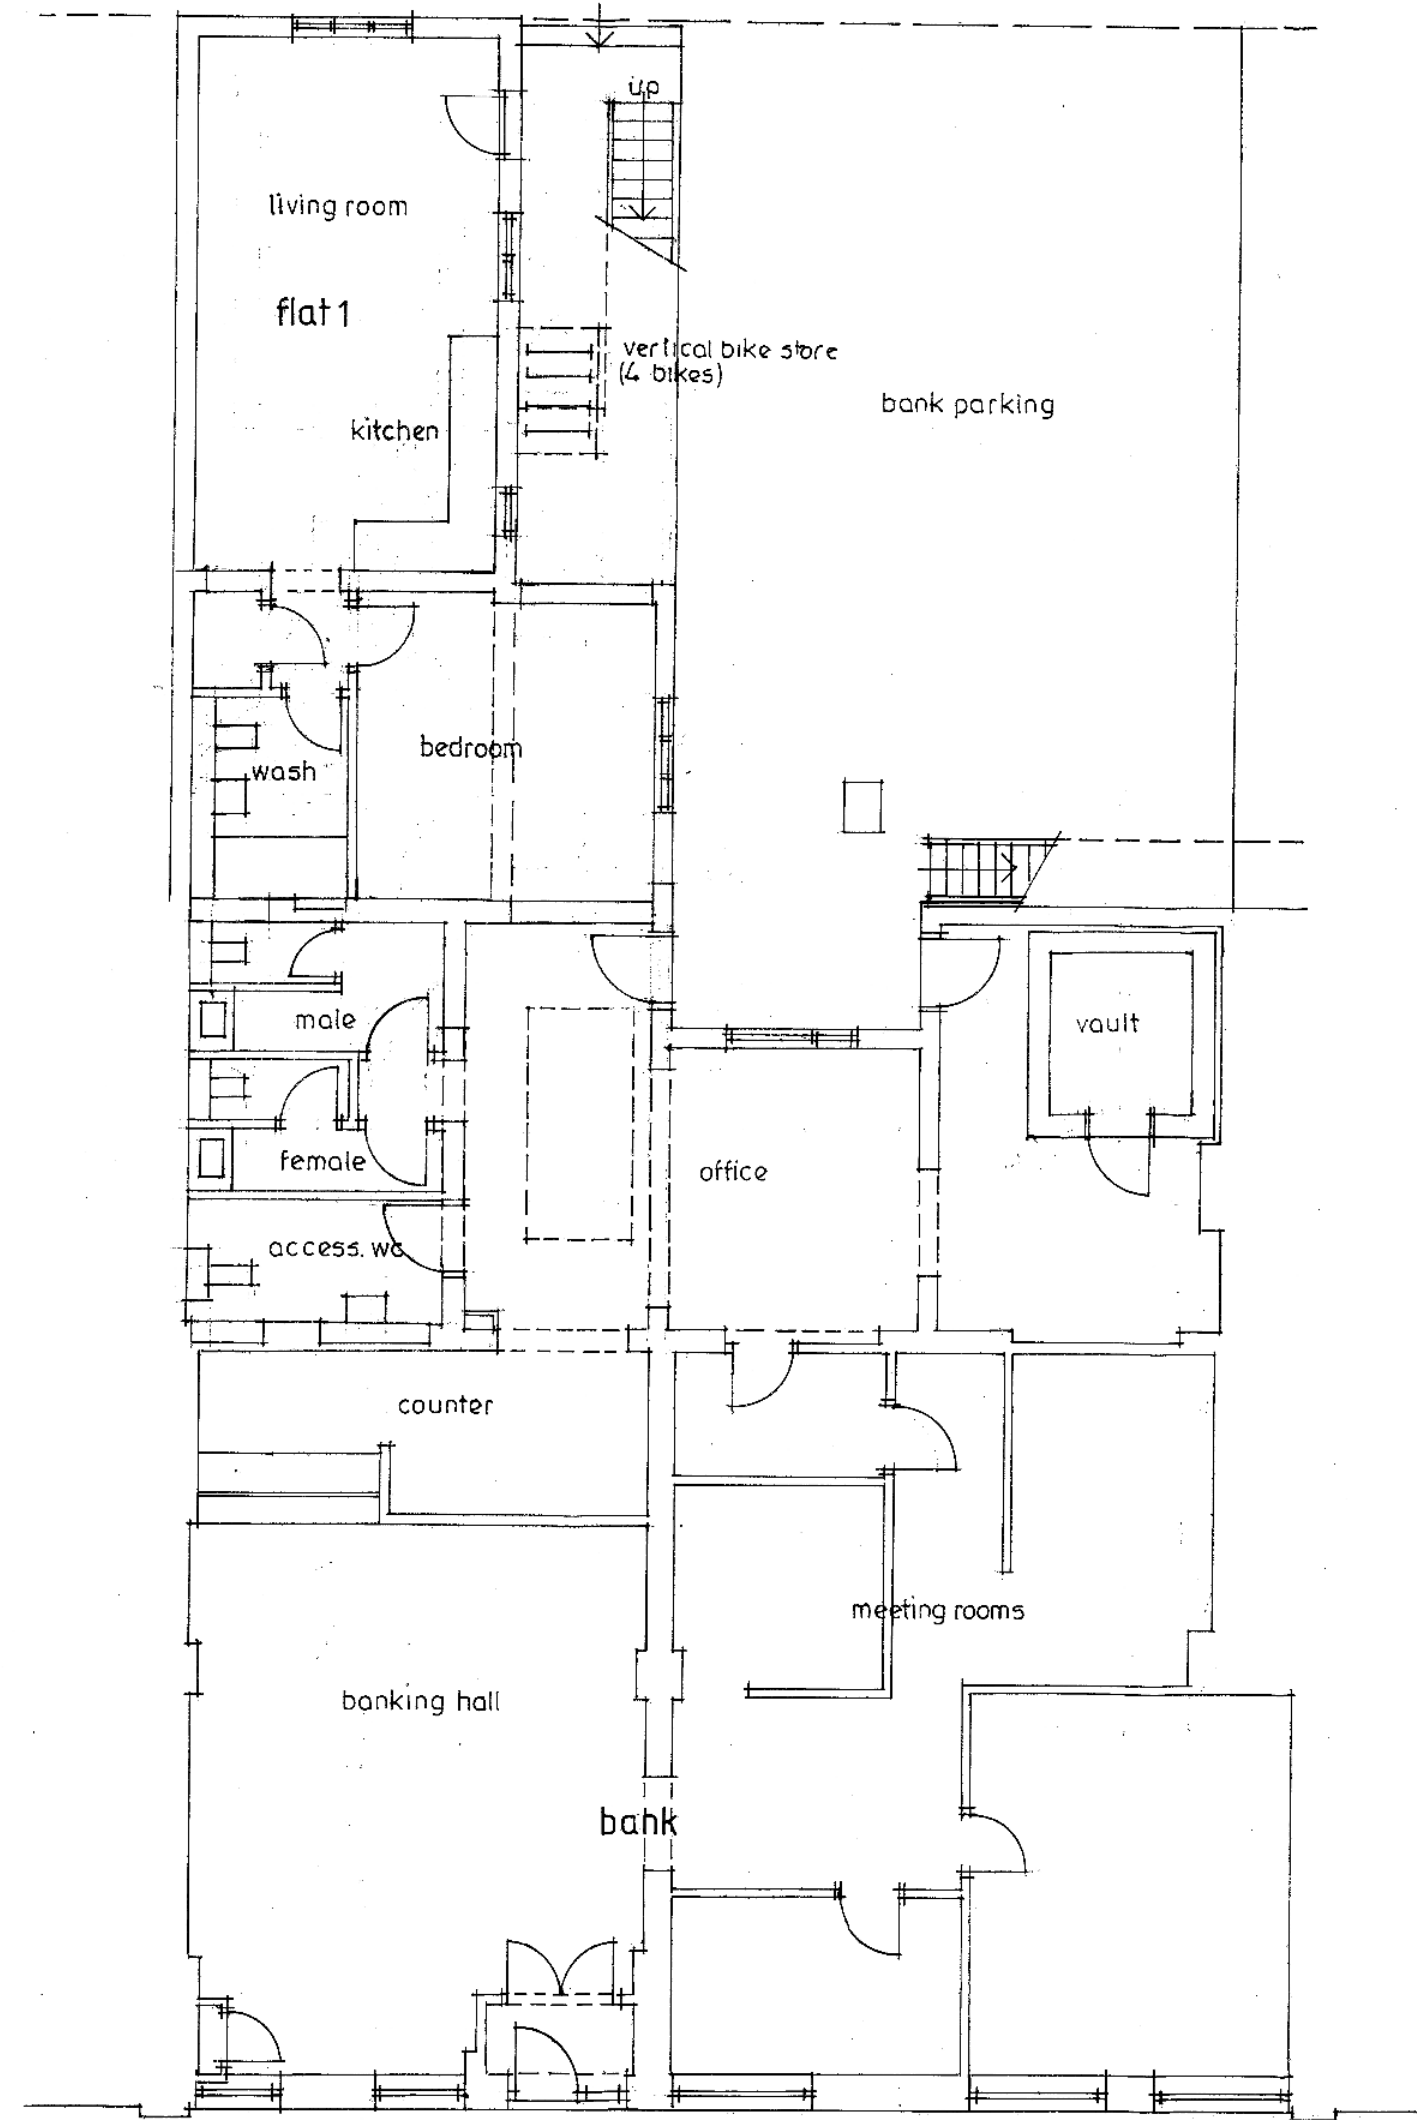

GROUND FLOOR PLAN

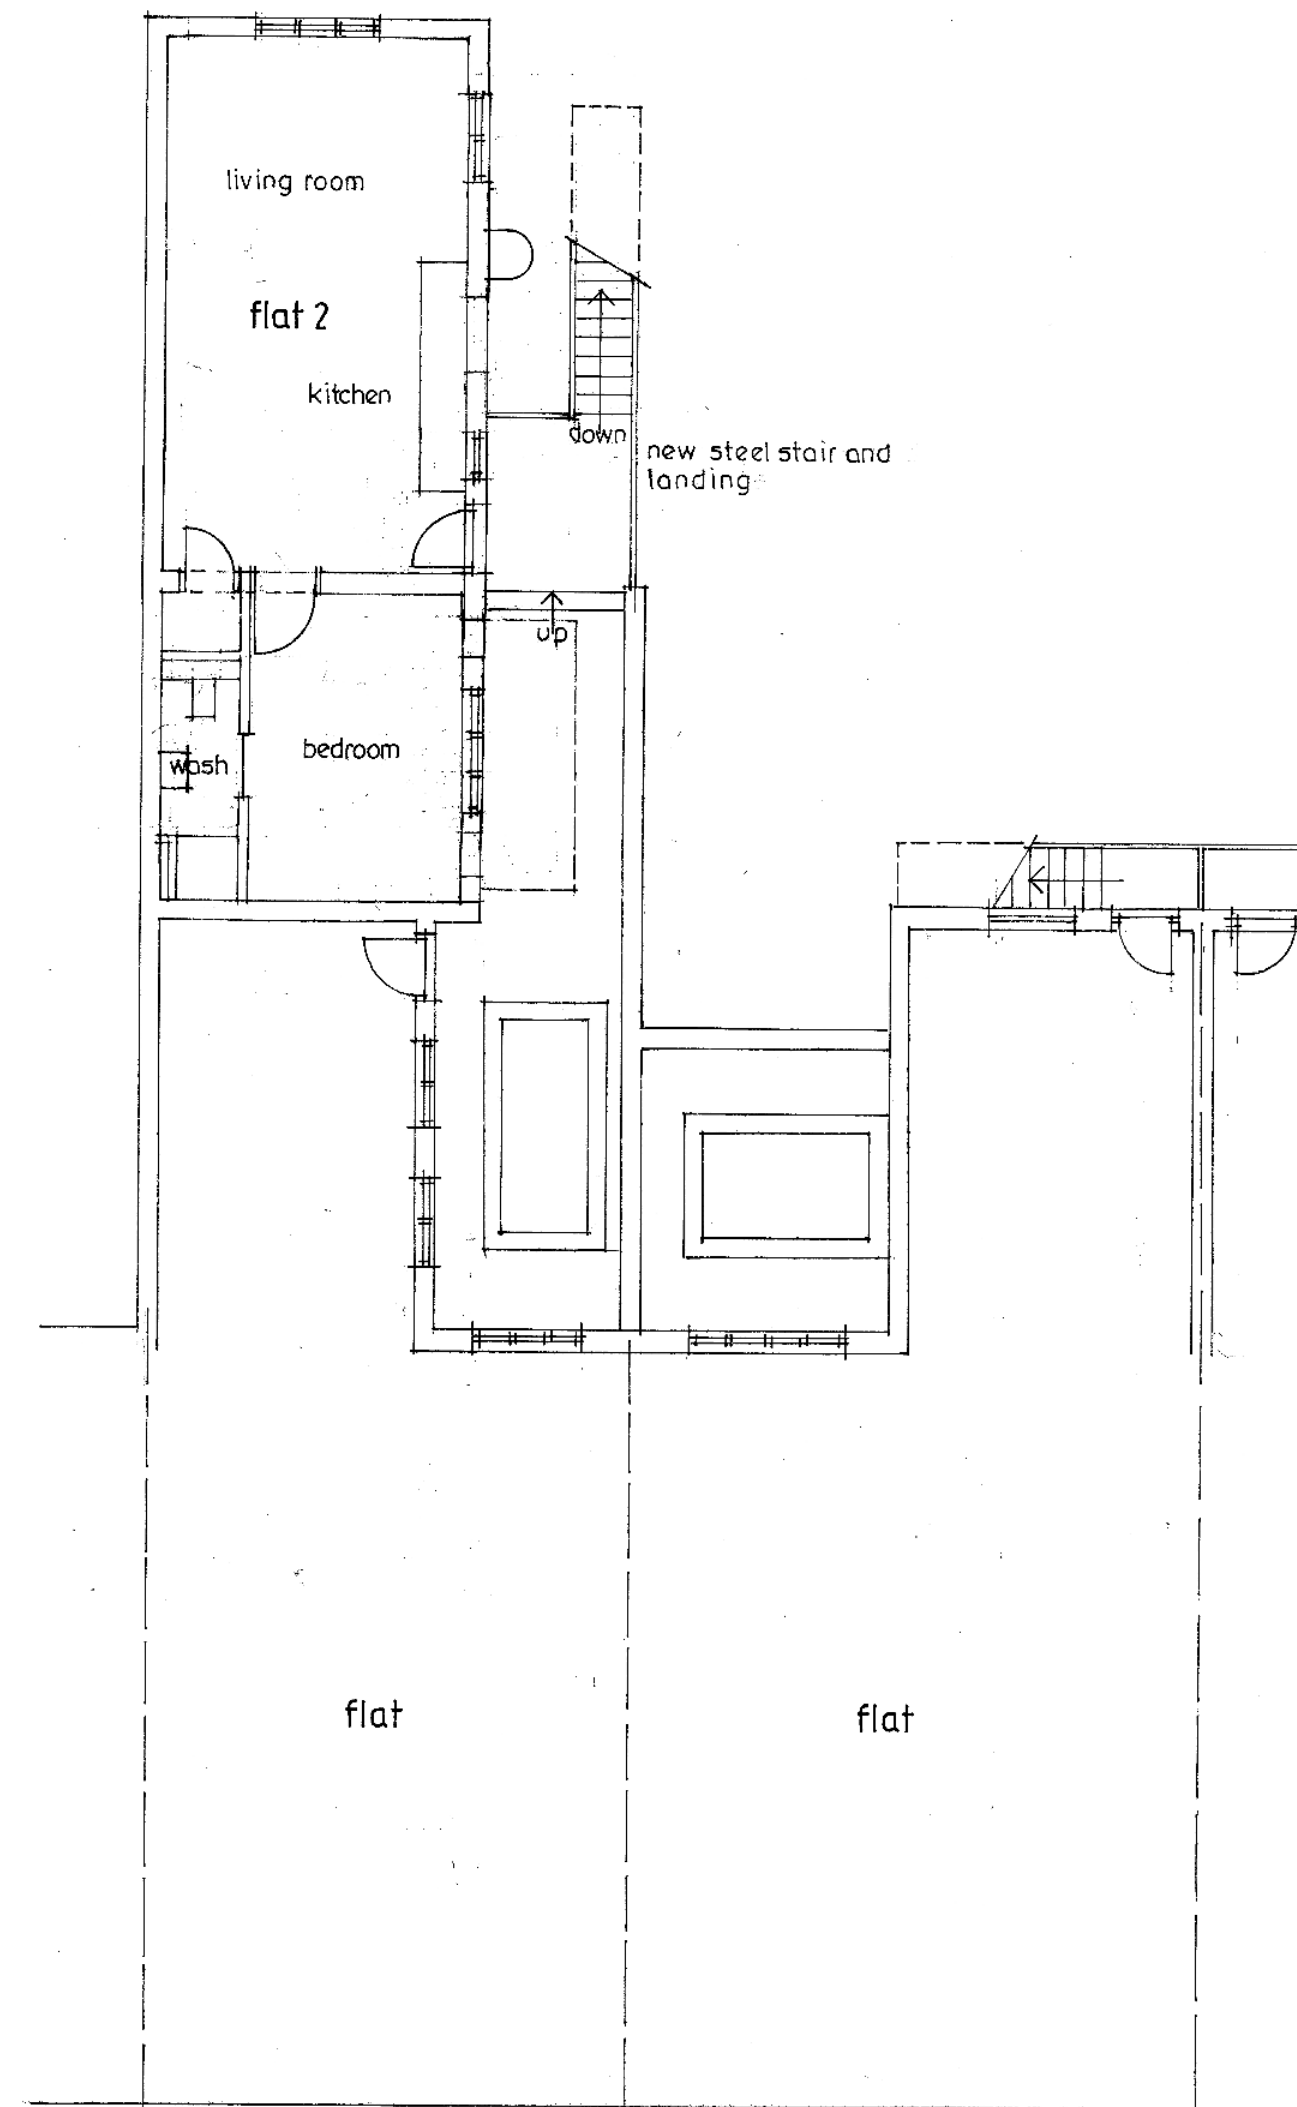


FIRST FLOOR PLAN

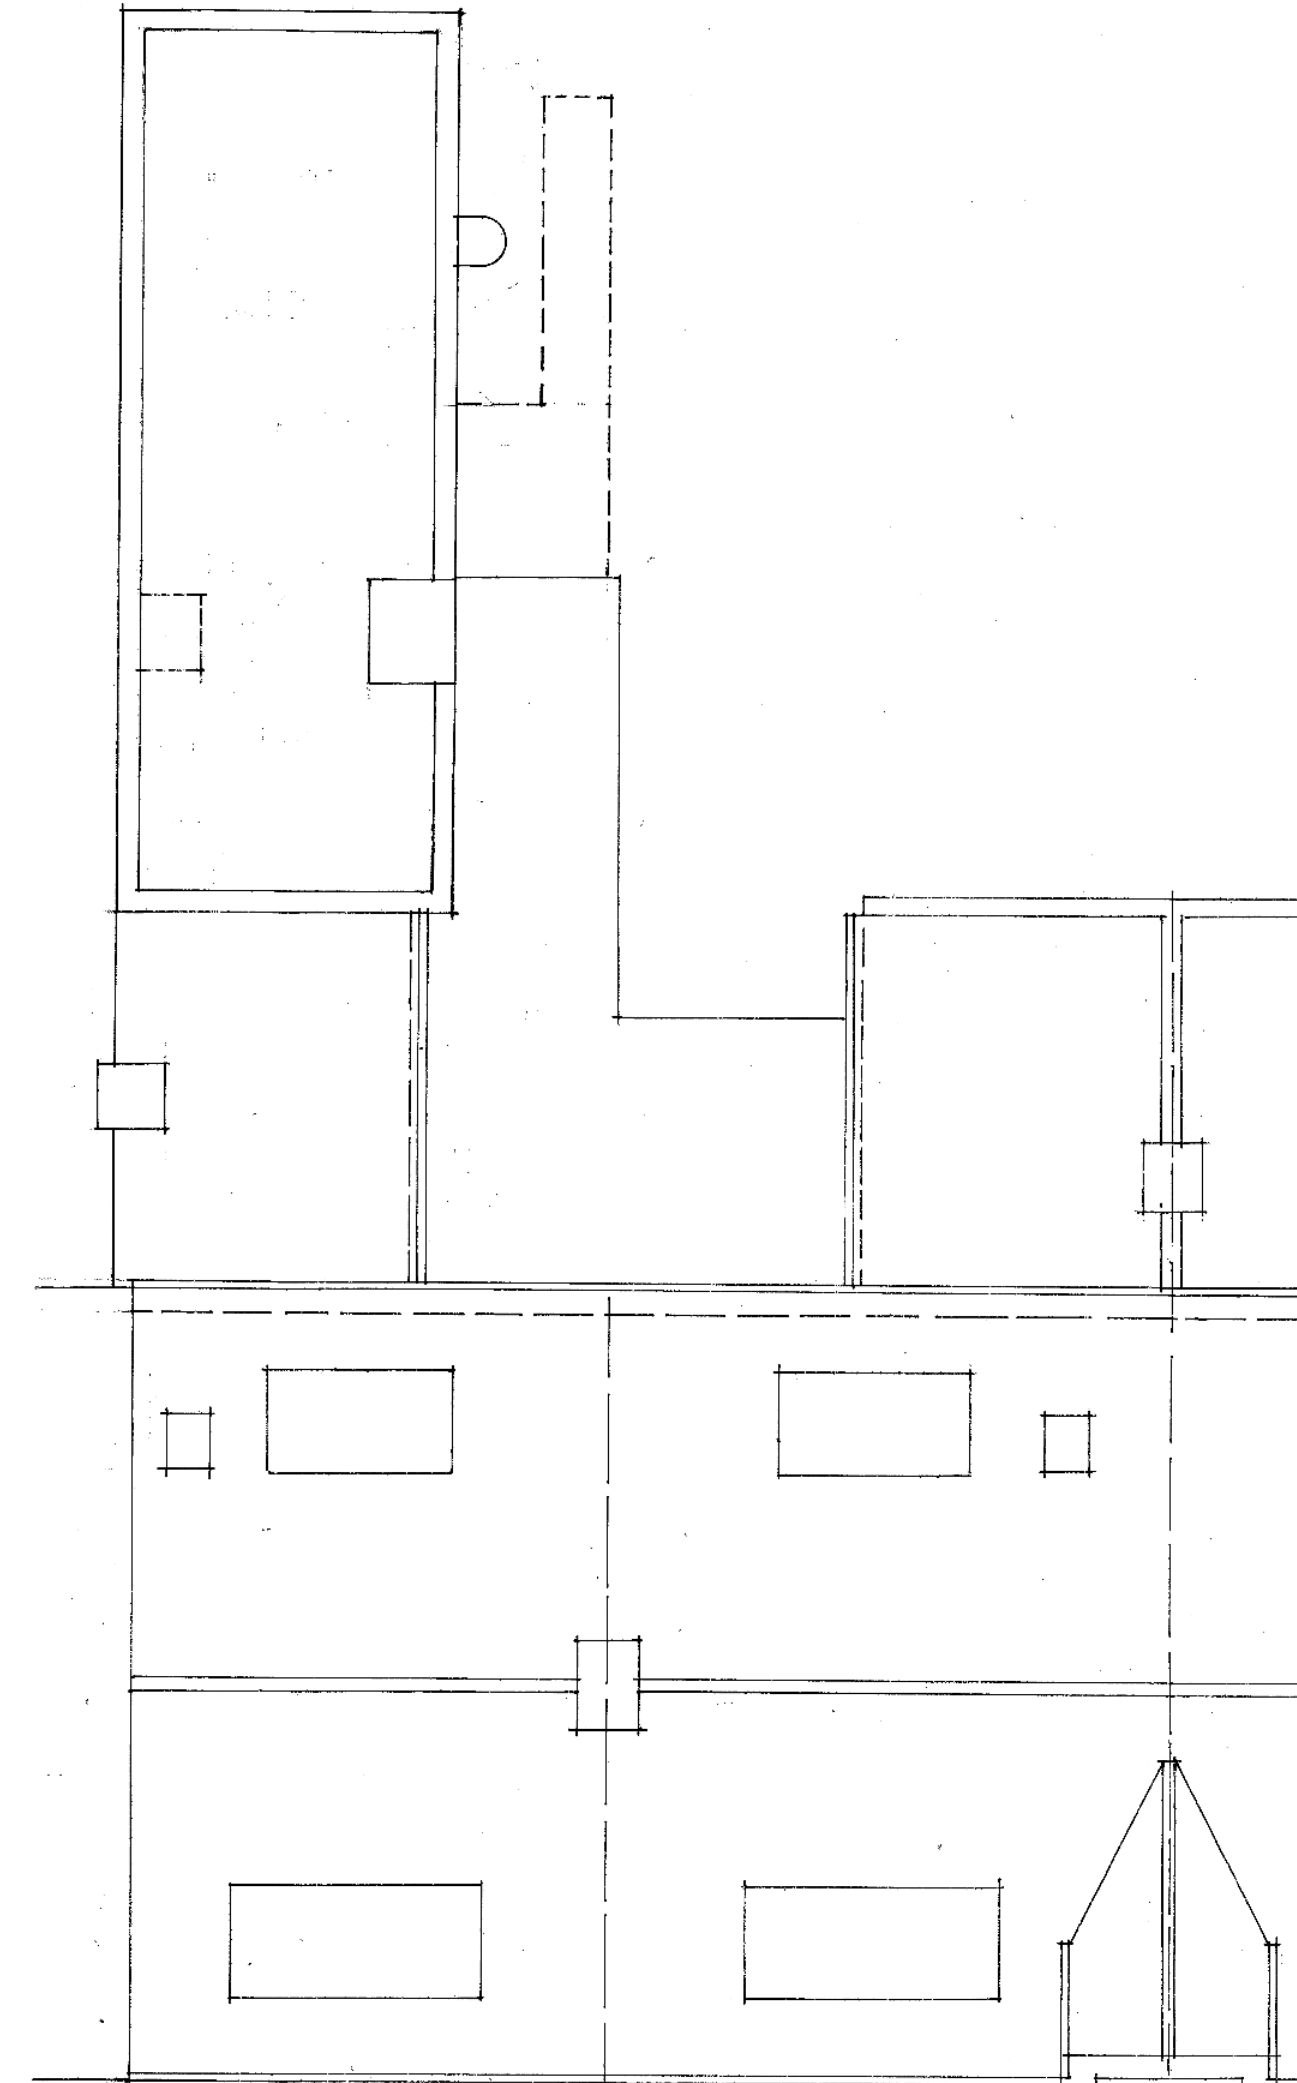


ROOF PLAN

|   |            |                  |
|---|------------|------------------|
| C | 15-12-2020 | Revised address  |
| B | 2-12-2020  | Bike store added |
| A | 19-11-2020 | Revised plans    |

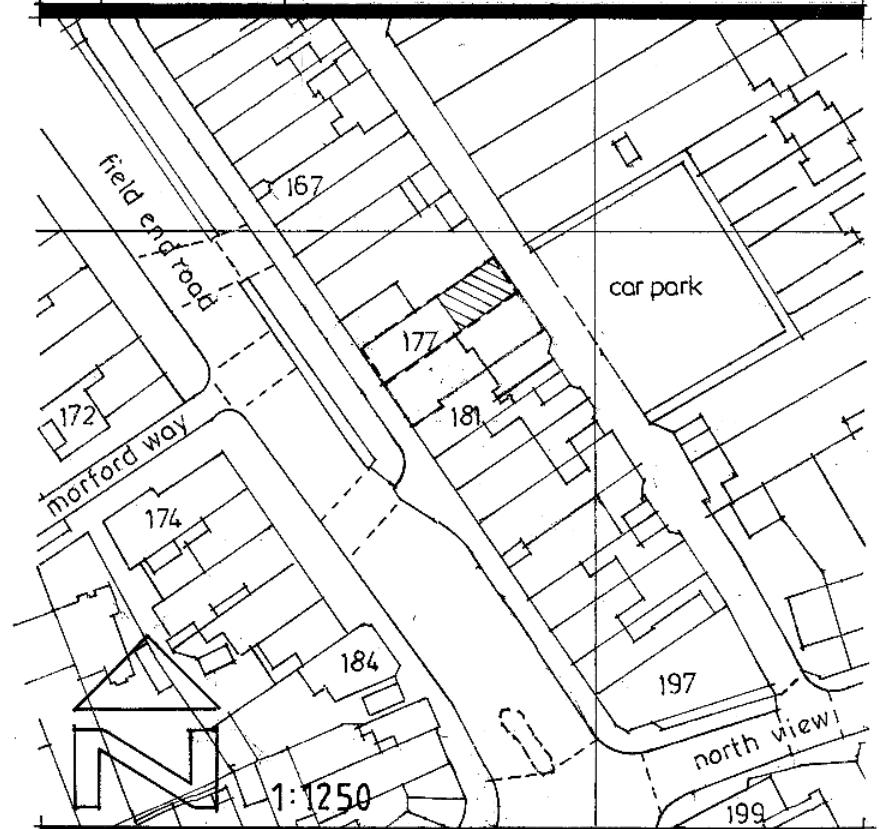

ORCHARD ASSOCIATES  
29 WEST STREET  
HARROW ON THE HILL  
MIDDLESEX  
020 8423 4866  
client  
MR M. ORCHARD

177 FIELD END ROAD  
EASTCOTE  
MIDDLESEX  
PROPOSED PLANS

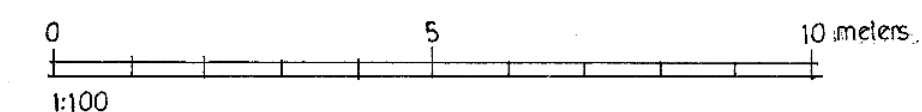

|              |     |   |   |
|--------------|-----|---|---|
| 1:100 1:1250 | 600 | 3 | C |
| July 2019    |     |   |   |