




NOTES.
1. All dimensions and levels to be confirmed on site.

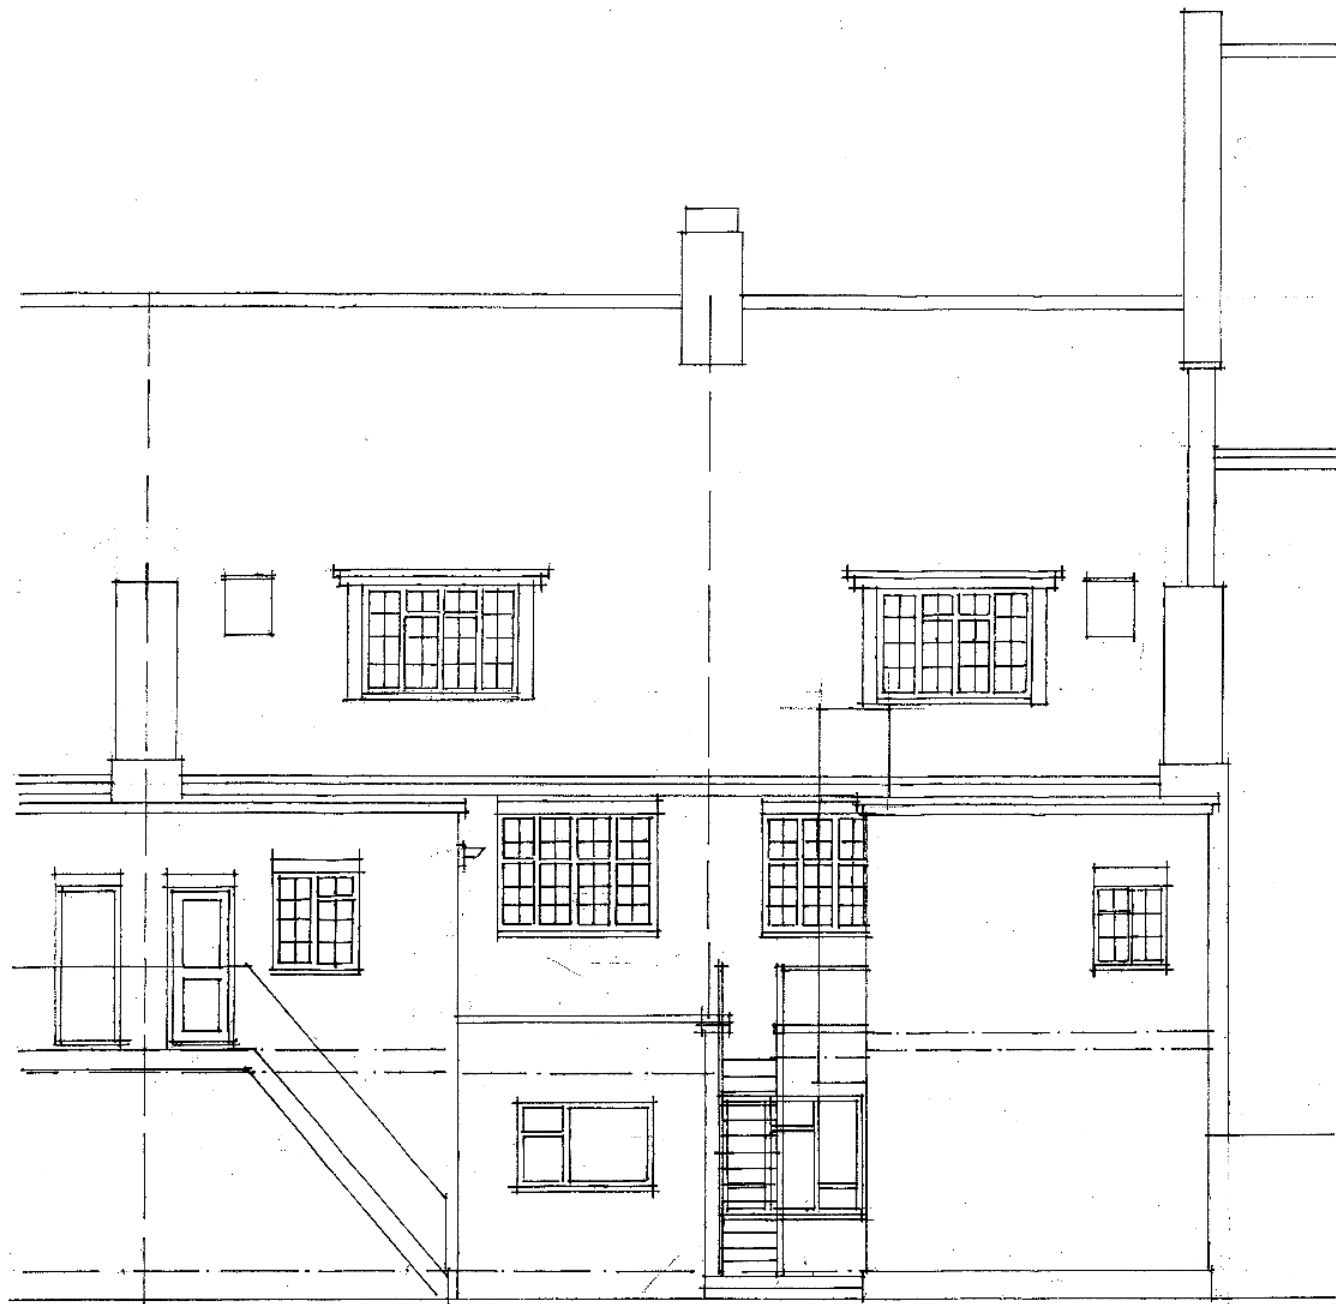


REAR ELEVATION

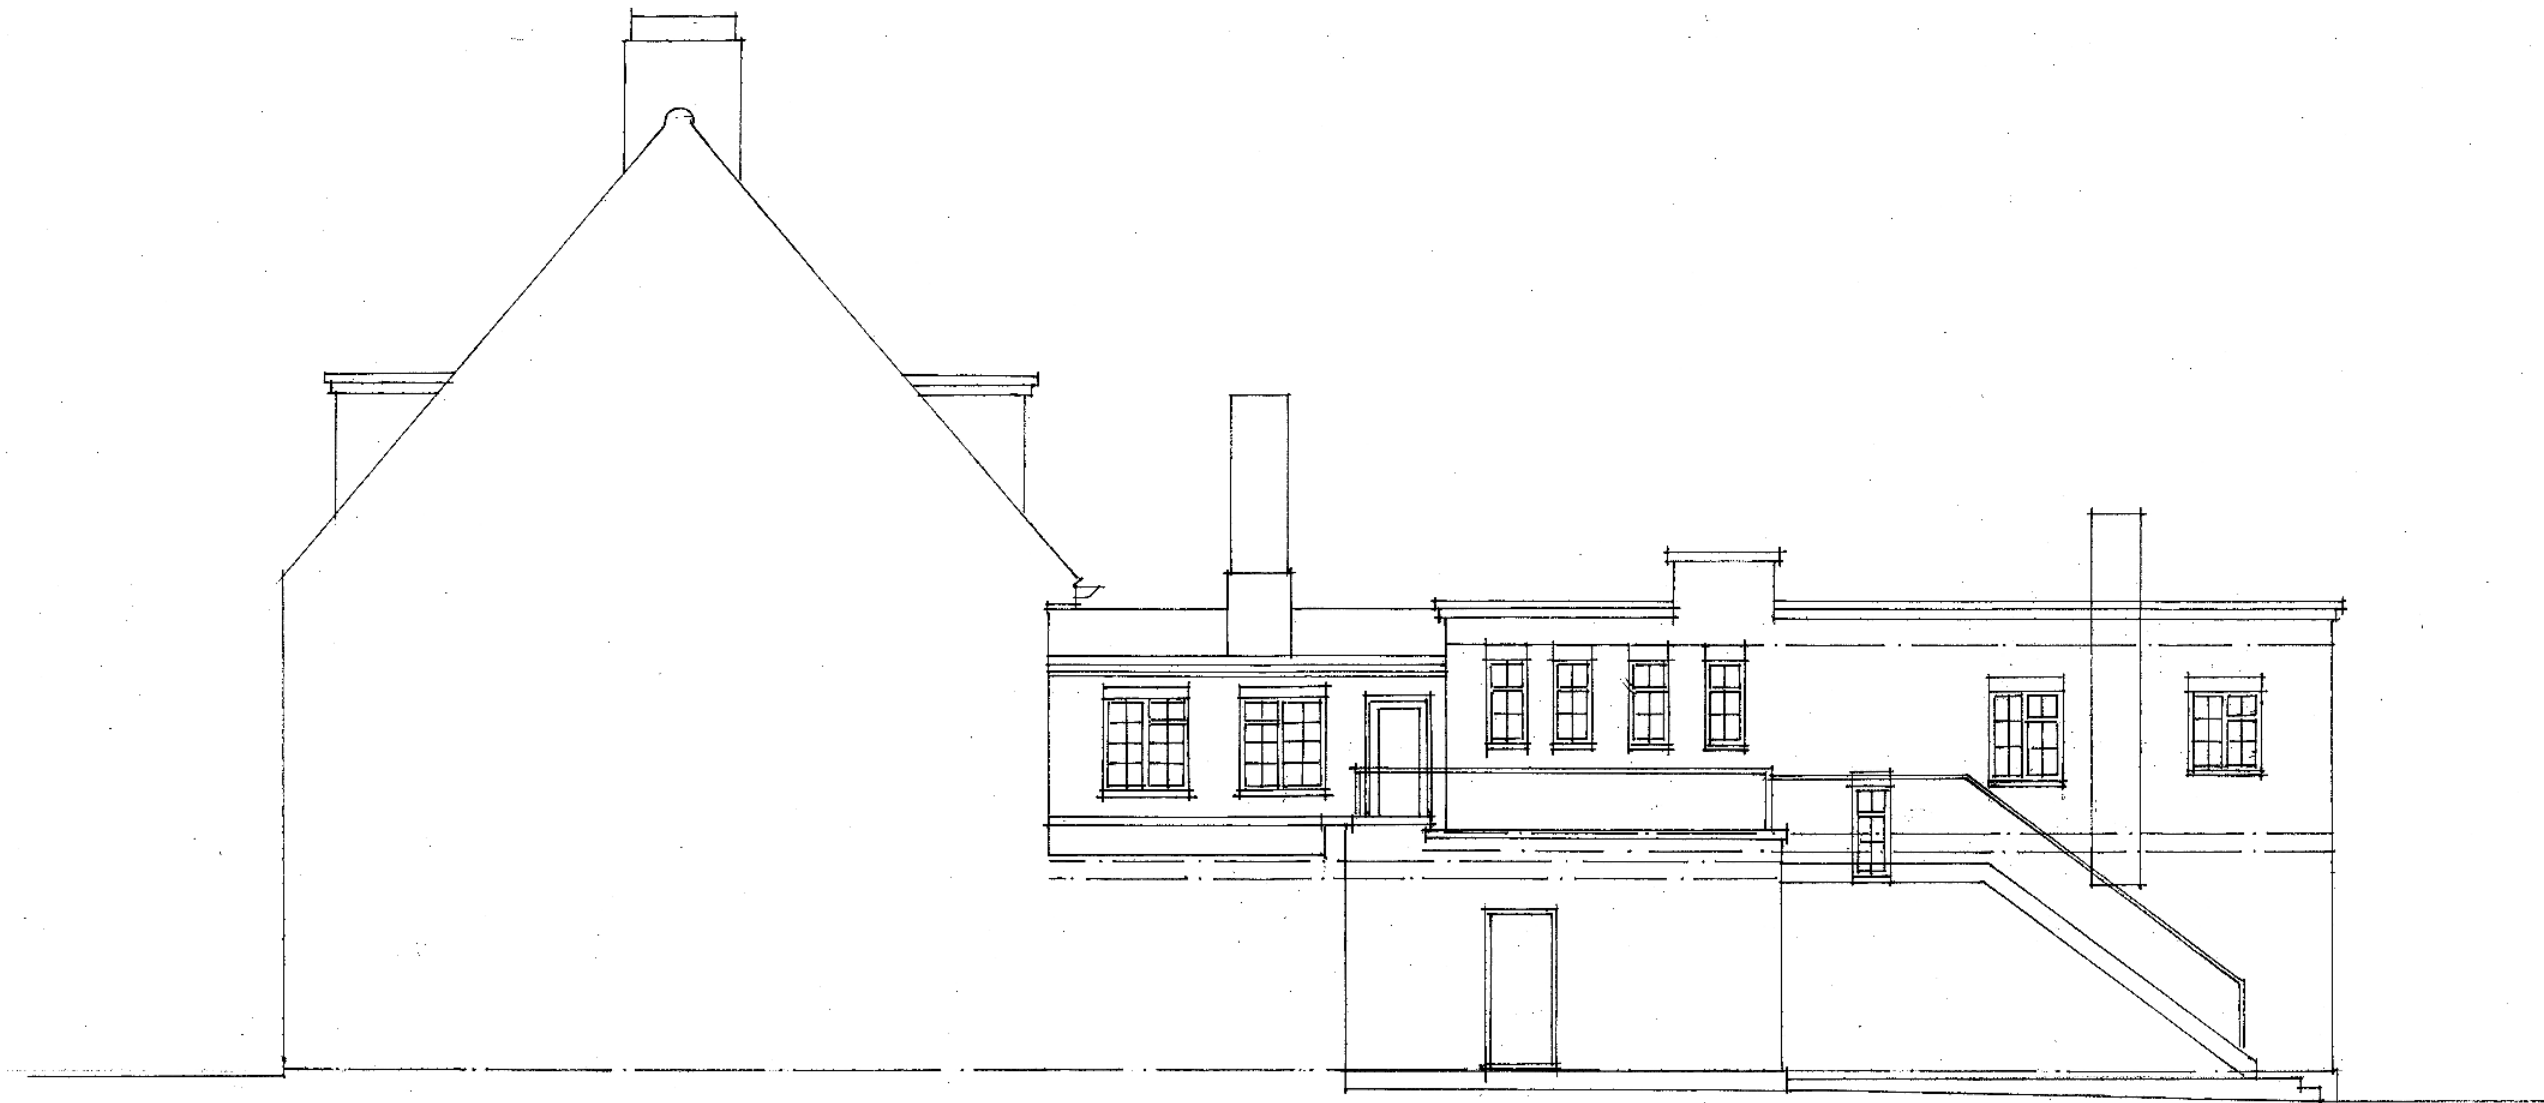

SIDE ELEVATION

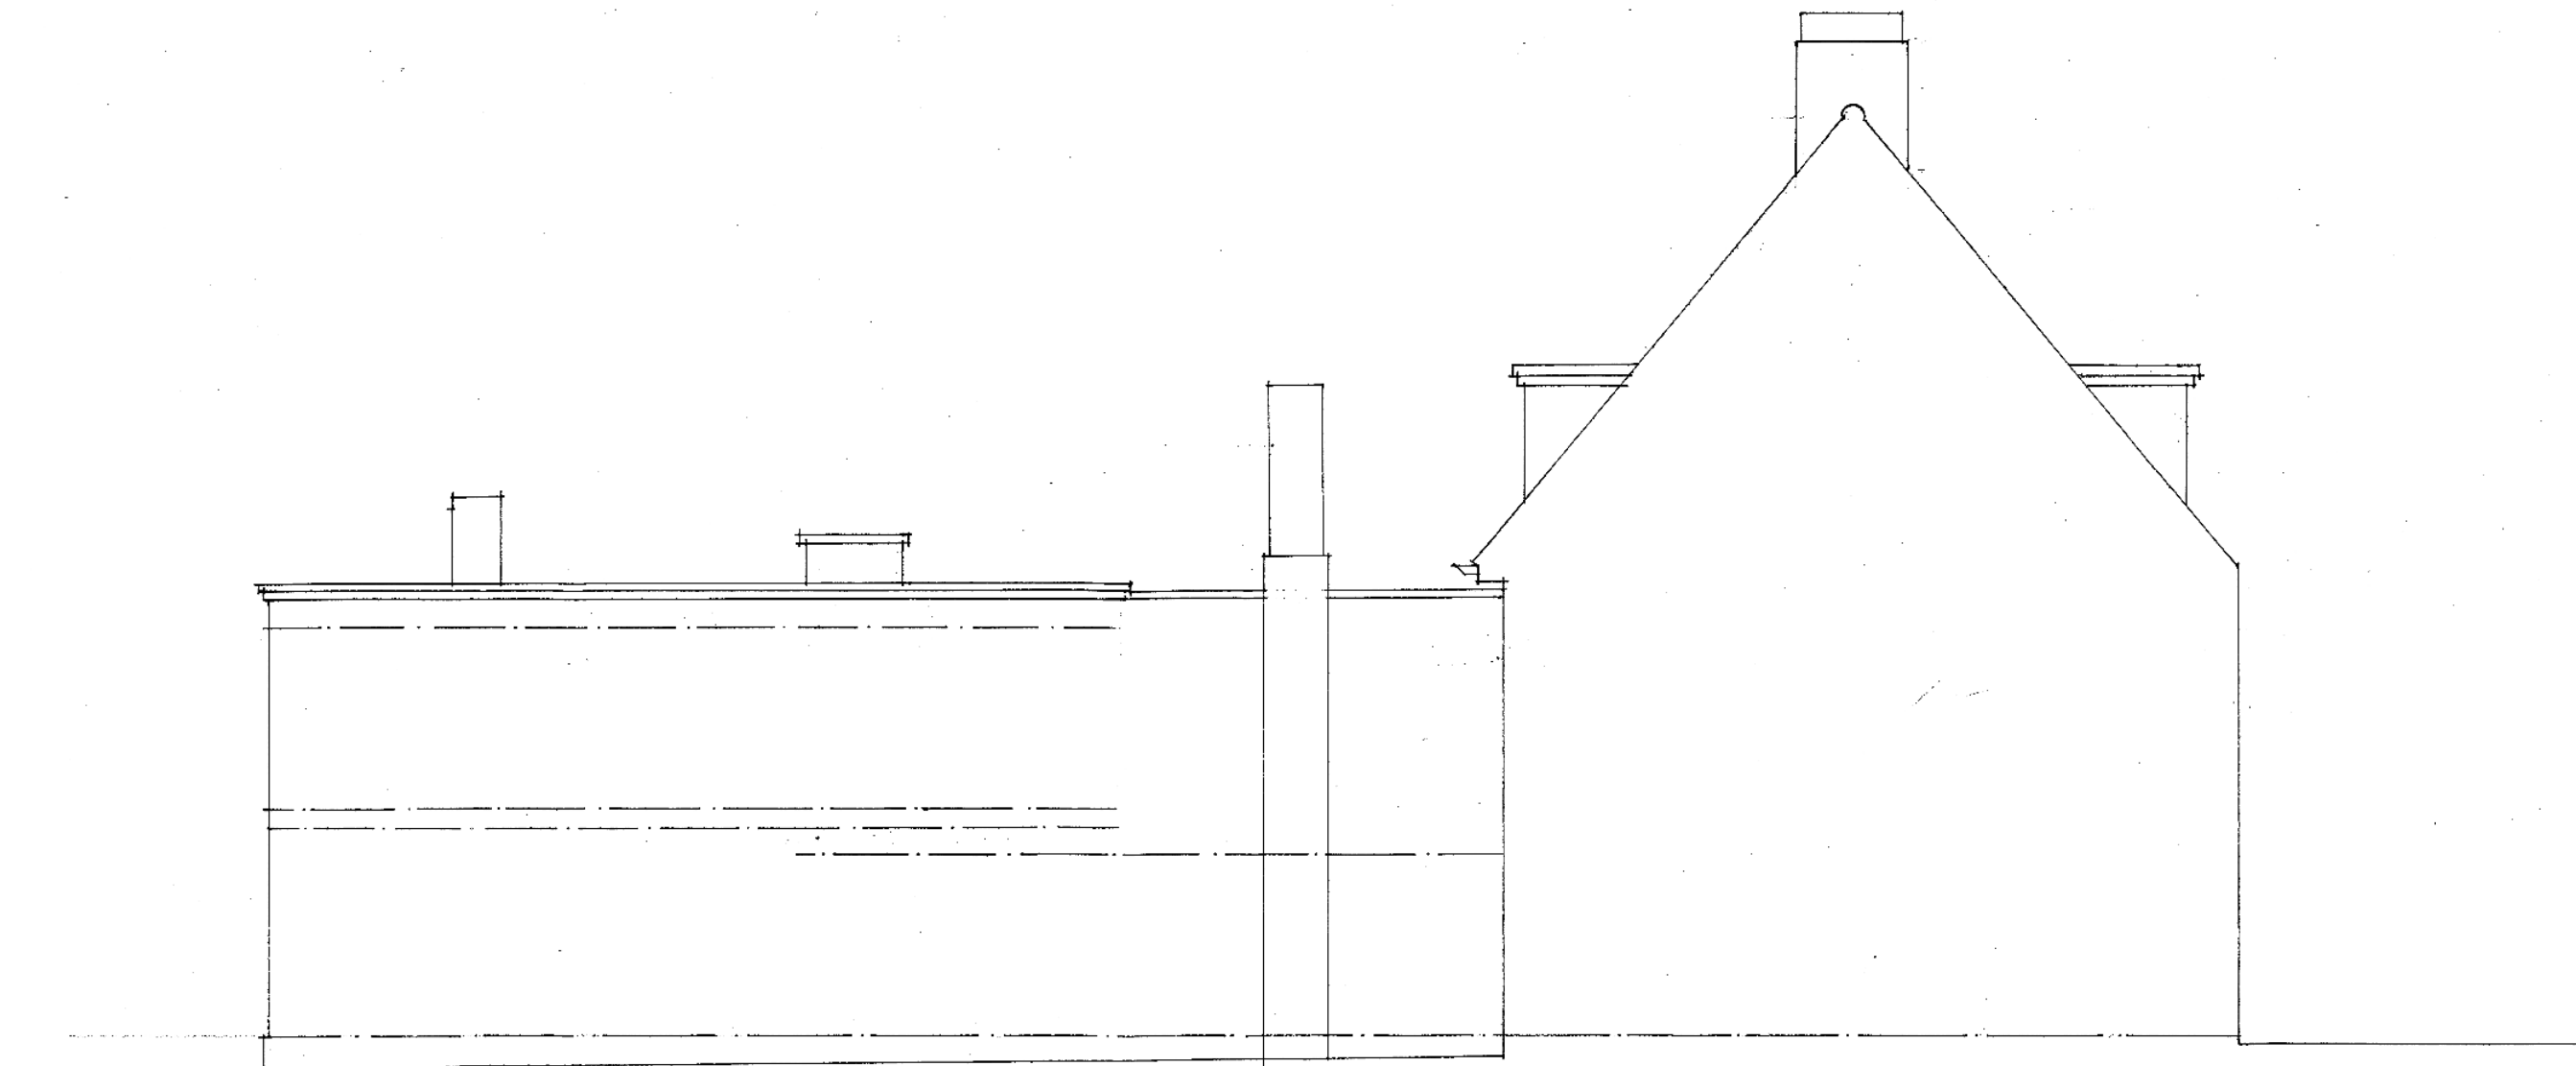

SIDE ELEVATION

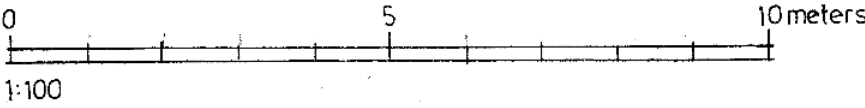

A	15-12-2020	Revised address
ORCHARD ASSOCIATES 29 WEST STREET HARROW ON THE HILL MIDDLESEX		
client MR M ORCHARD		020 8423 4866

177 FIELD END ROAD
EASTCOTE
MIDDLESEX

EXISTING ELEVATIONS

1:100	600	2	A
July 2019			
John Orchard			