



NOTES.
1. All dimensions and levels to be confirmed on site.

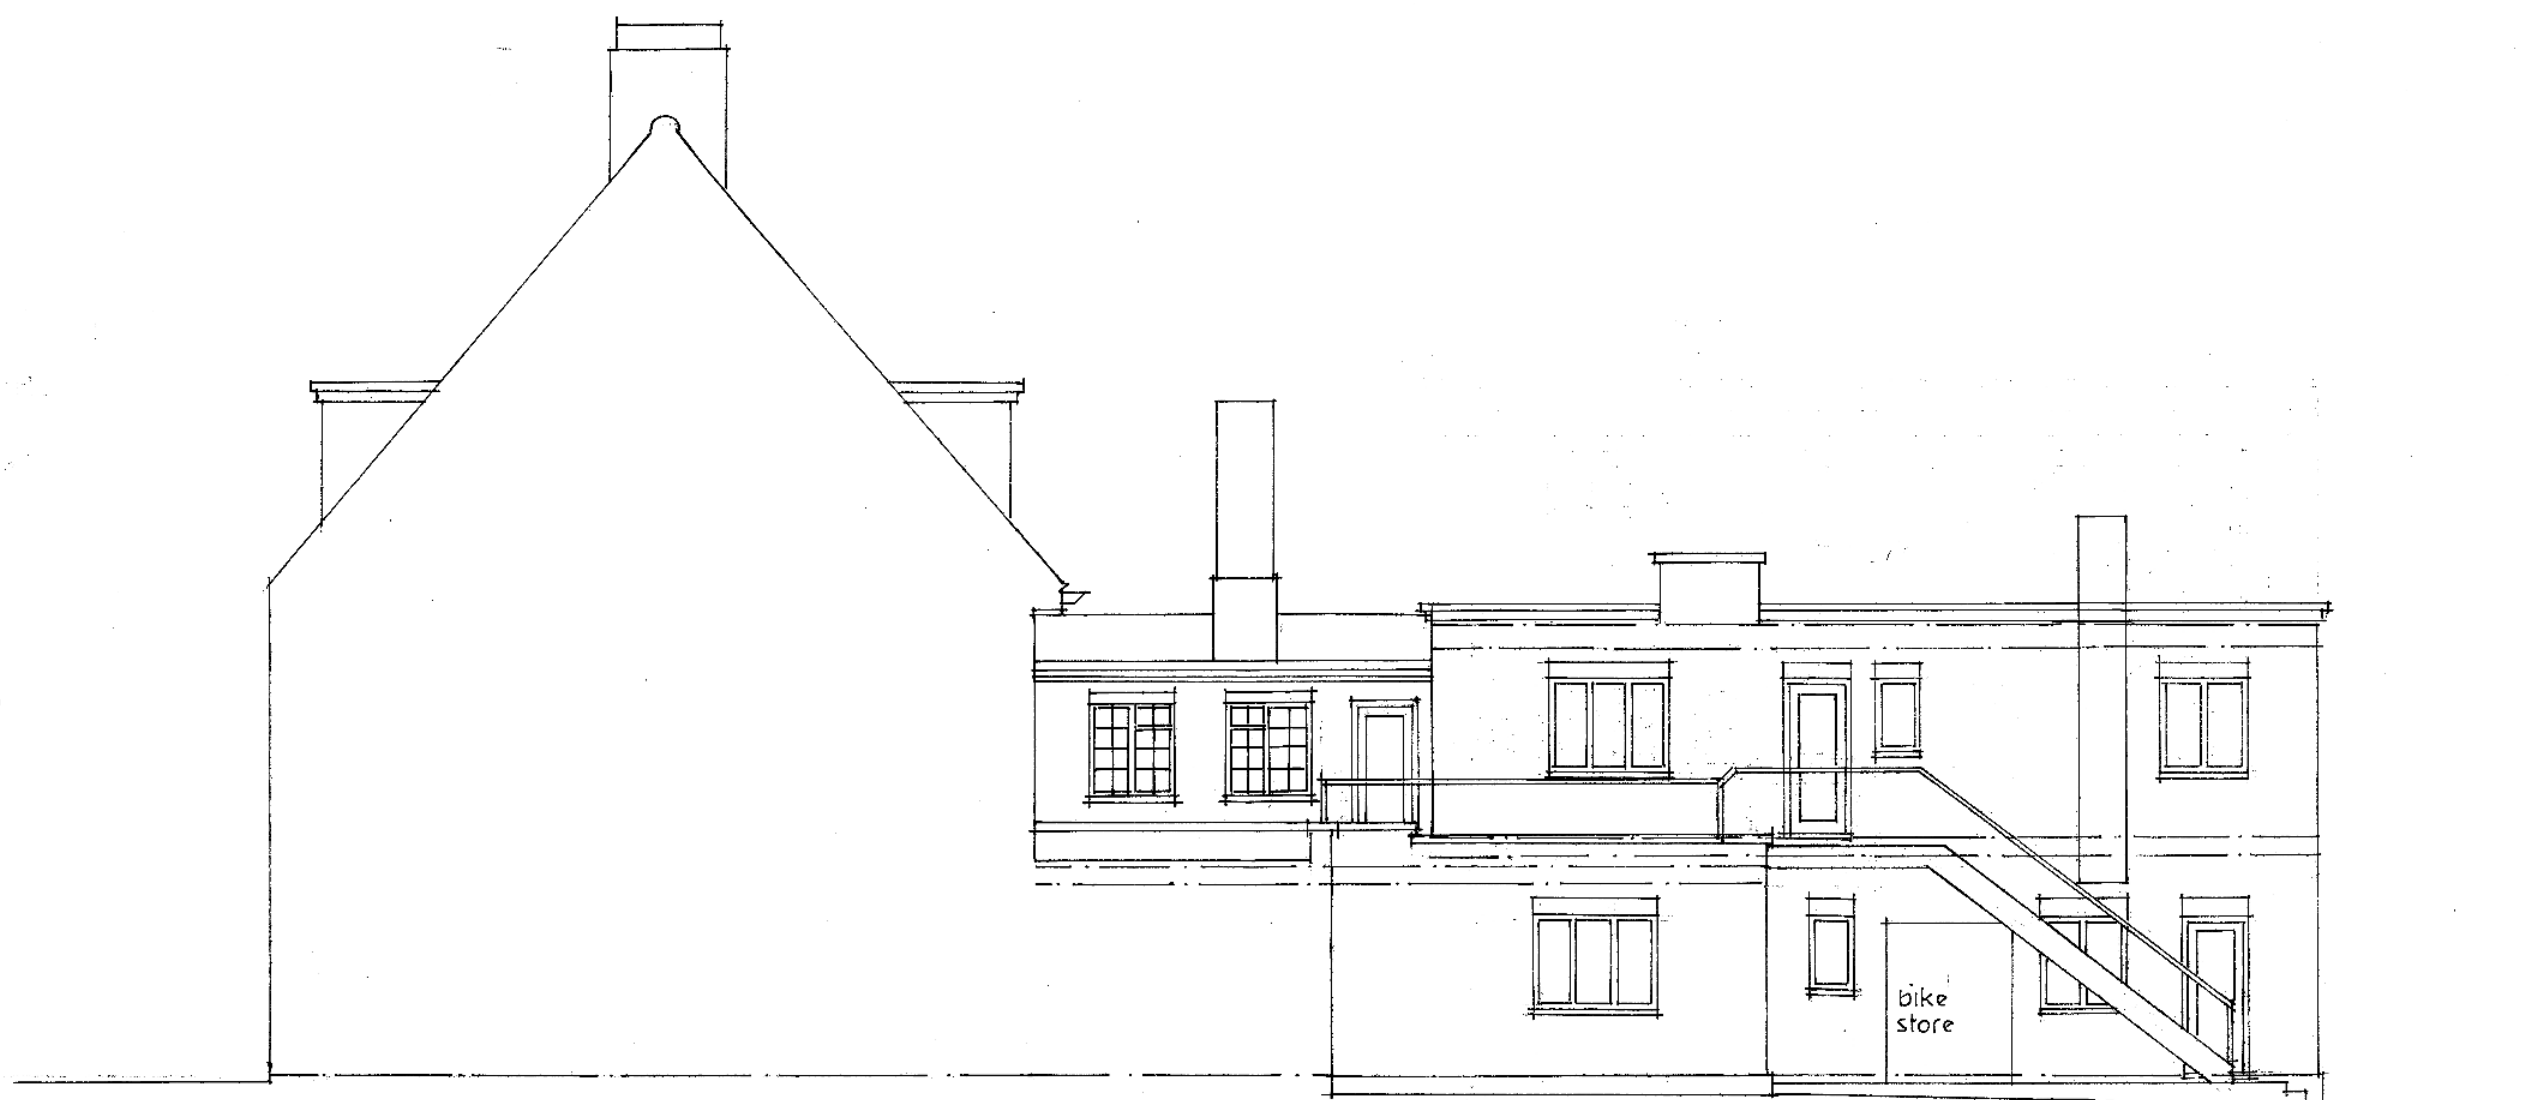


REAR ELEVATION



SIDE ELEVATION

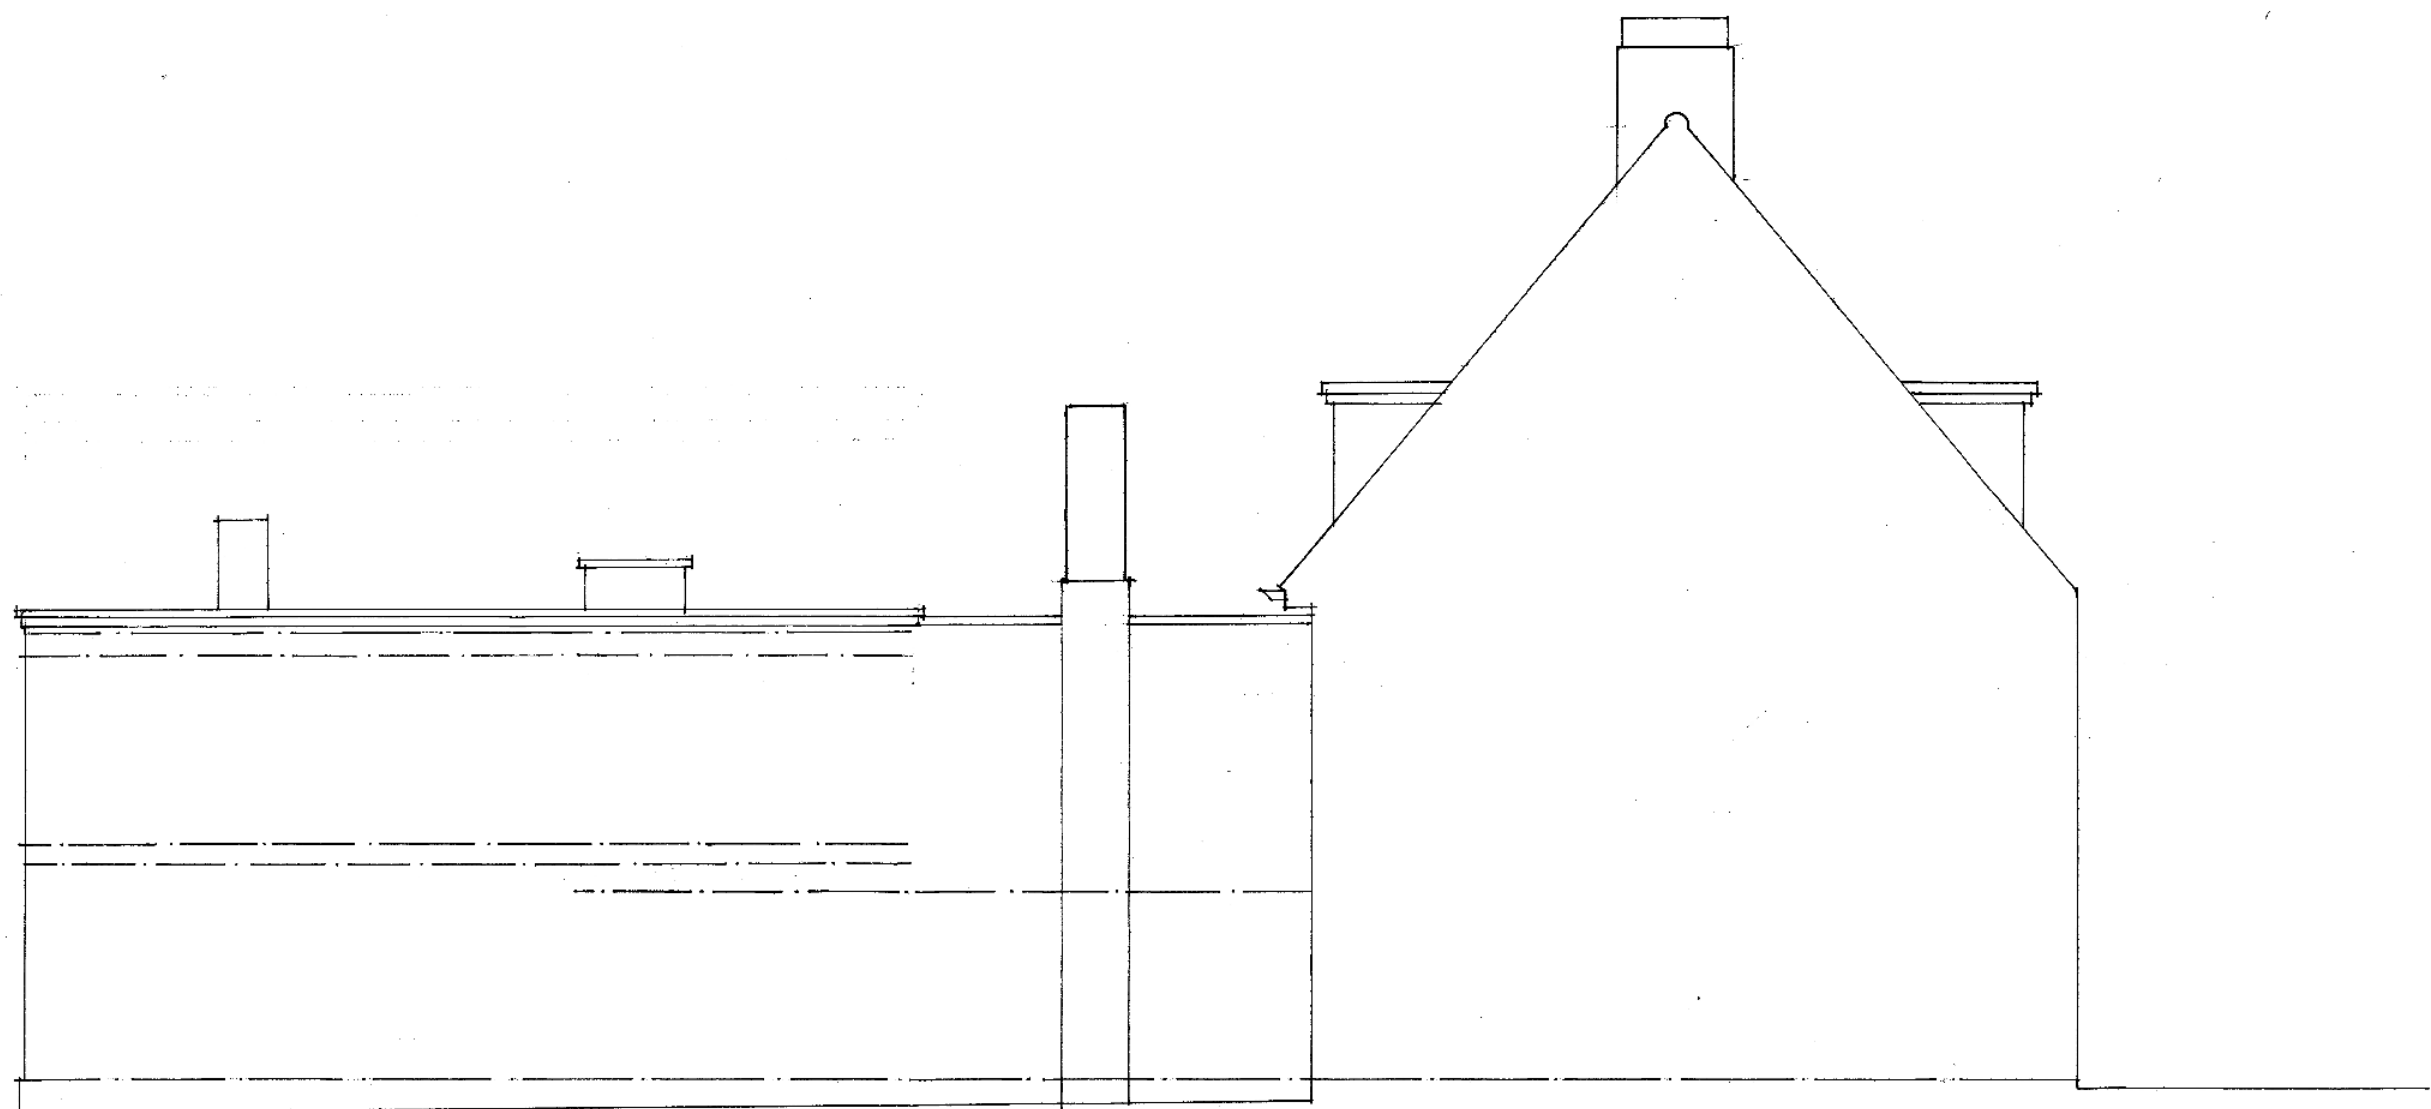

SIDE ELEVATION

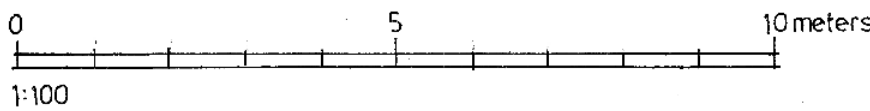

C	15-12-2020	Revised address
B	2-12-2020	Bike store added
A	19-11-2020	Revised elevations

ORCHARD ASSOCIATES
29 WEST STREET
HARROW ON THE HILL
MIDDLESEX 020 8423 4866

client
MR M ORCHARD

177 FIELD END ROAD
EASTCOTE
MIDDLESEX PROPOSED ELEVATIONS

1:100	600	4	C
July 2019			