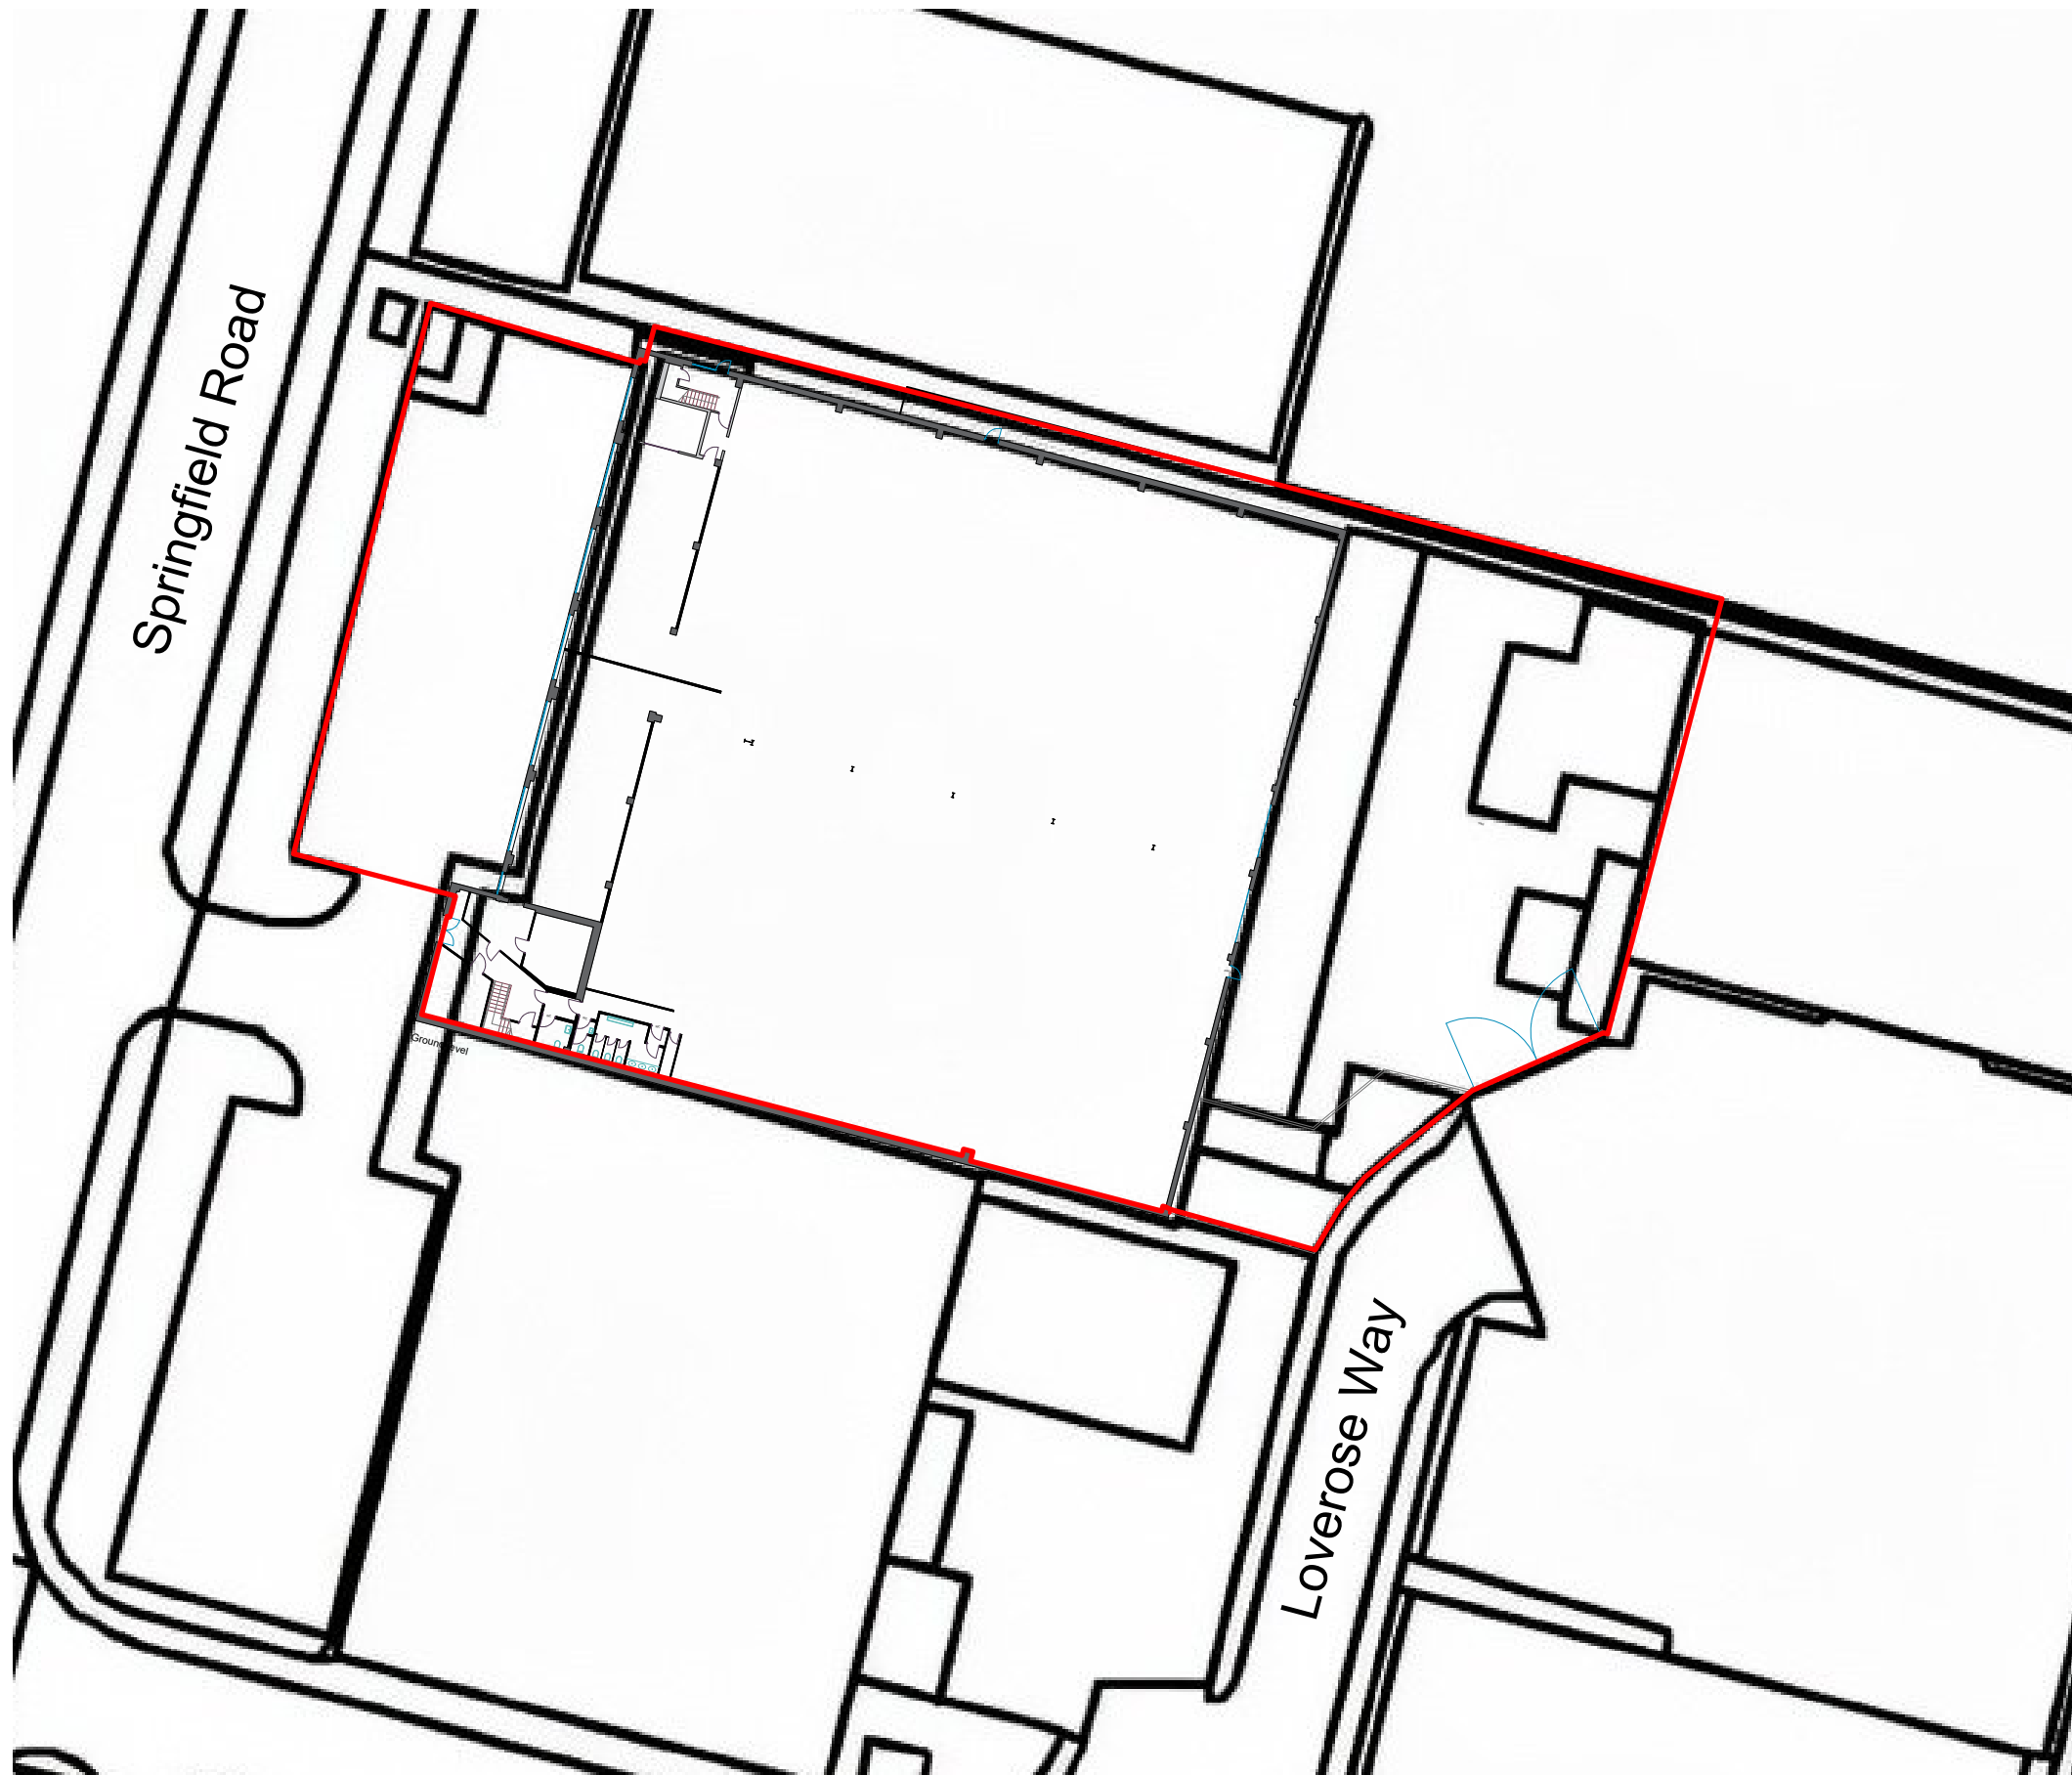


Unit 2

Castle park
Hayes
UB4 0JT

Drawing Name
Block Plan

REFERENCES

Site Area = 4,081.3sqm / 43,931sqft
* front car parking part of site has been estimated

Date	Revision	Project Number	Description	Rev
17/04/2026	00	26.03.3579	Property Survey	0/0

sterlingtemple

0203 4639225
www.sterlingtemple.com