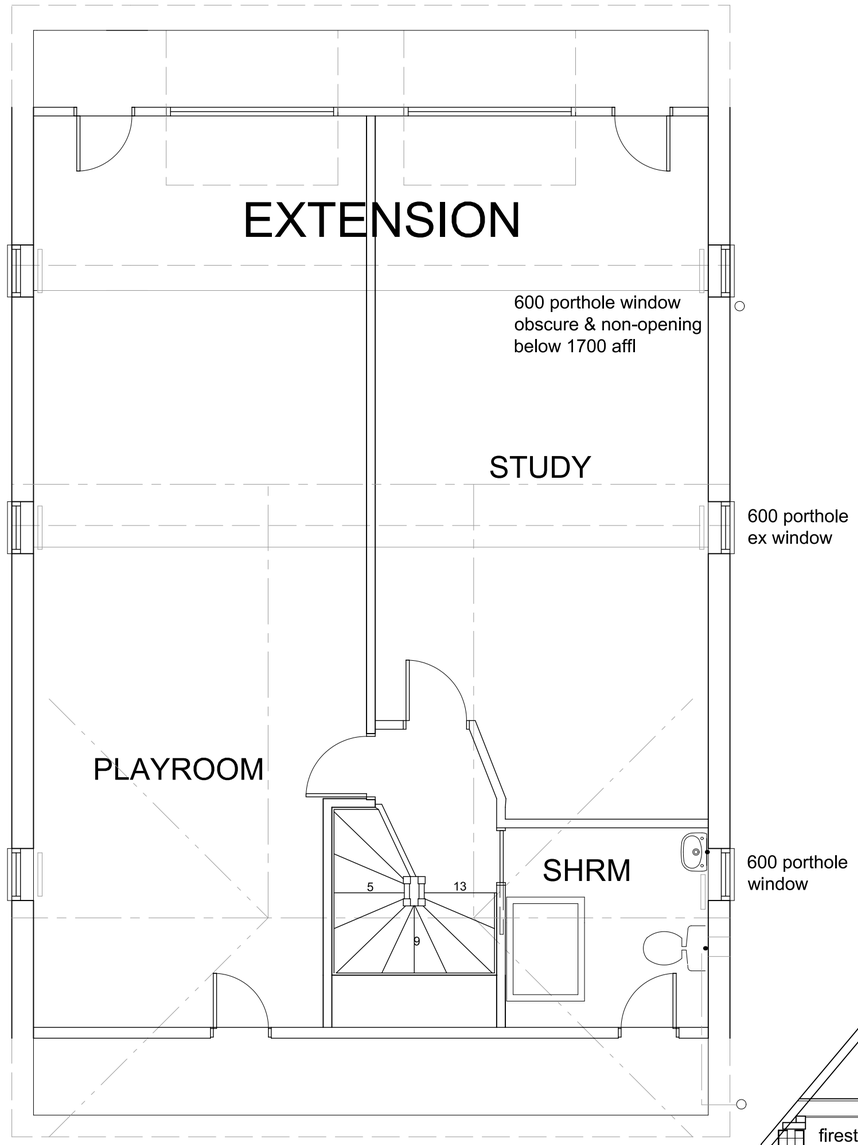

SECOND FLOOR PLAN

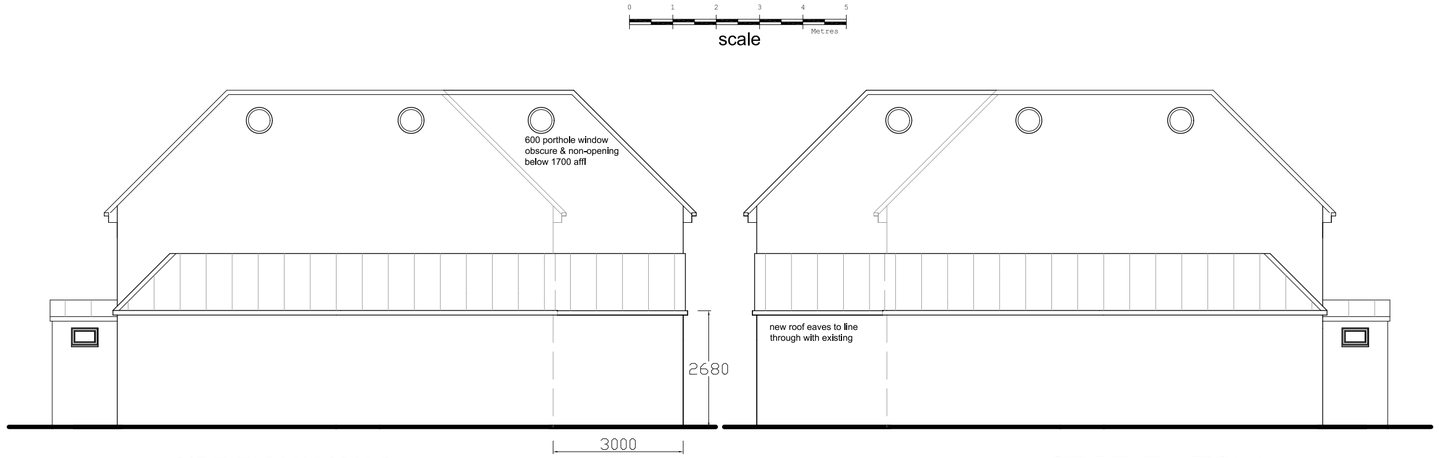

SIDE ELEVATION S

SIDE ELEVATION N

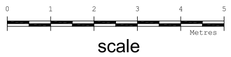

ROOF PLAN 1:100

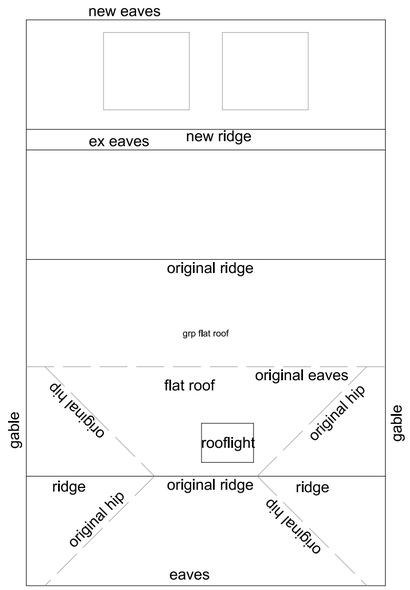

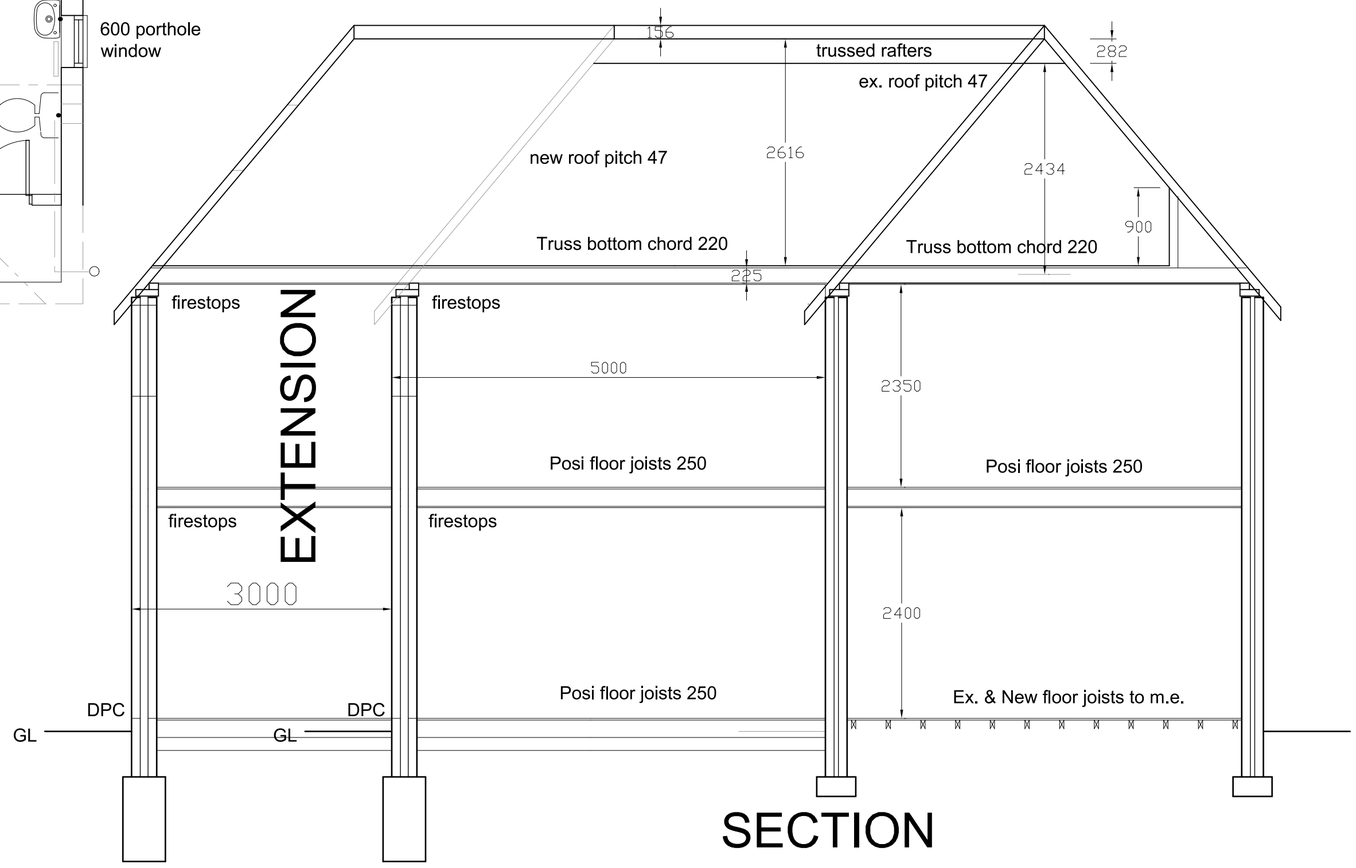

SECTION

Revision	Description	Date

This drawing must not be re-issued, loaned or copied without consent of M. Baldwin ©

www.plansdesigned.co.uk
Mark Baldwin (MRICS, MCIOB, MCIAT)
CHARTERED SURVEYING & ARCHITECTURAL CONSULTANT
Telephone : 01895 254456

Client: Mr. & Mrs. M. Baldwin.

Project: 231 LONG LANE,
HILLINGDON UB10 9JP.

Description: PROPOSED SF PLAN, SECTION, ELEVATION.

Scale: 1 : 50 @ A2

Date: May 25

Project No: MB / 3680 / 6

Rev. -