




REV/NOTES:

Where building to the boundaries the adjacent owner is to be informed under the terms of the Party Wall Act 1996 and its provisions followed. Where building over boundaries the adjacent owner is to be served notice under section 65 of the Town & Country Planning Act 1990.

©This drawing and the works depicted are the copyright of ASB PROPERTY CONSULTANTS LTD and may not be reproduced or amended except by written permission of ASB PROPERTY CONSULTANTS LTD.

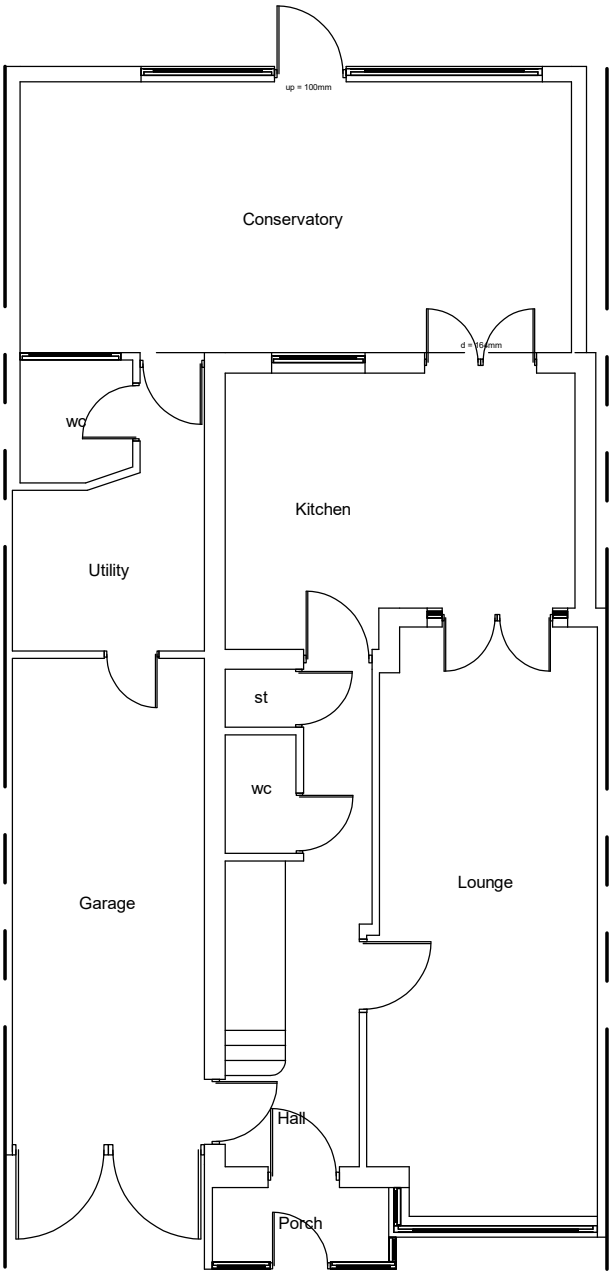

EXISTING GF / FF / ROOF LAYOUT
Scale 1:100

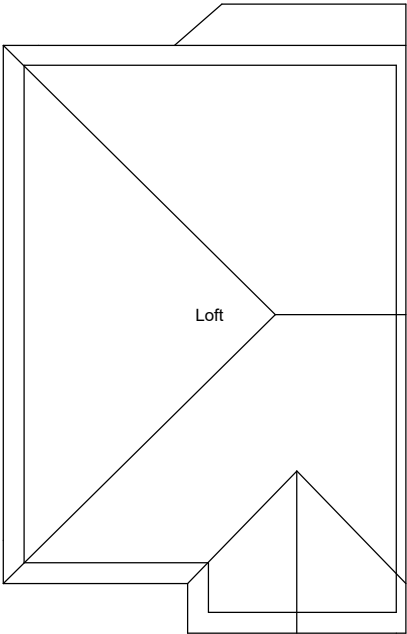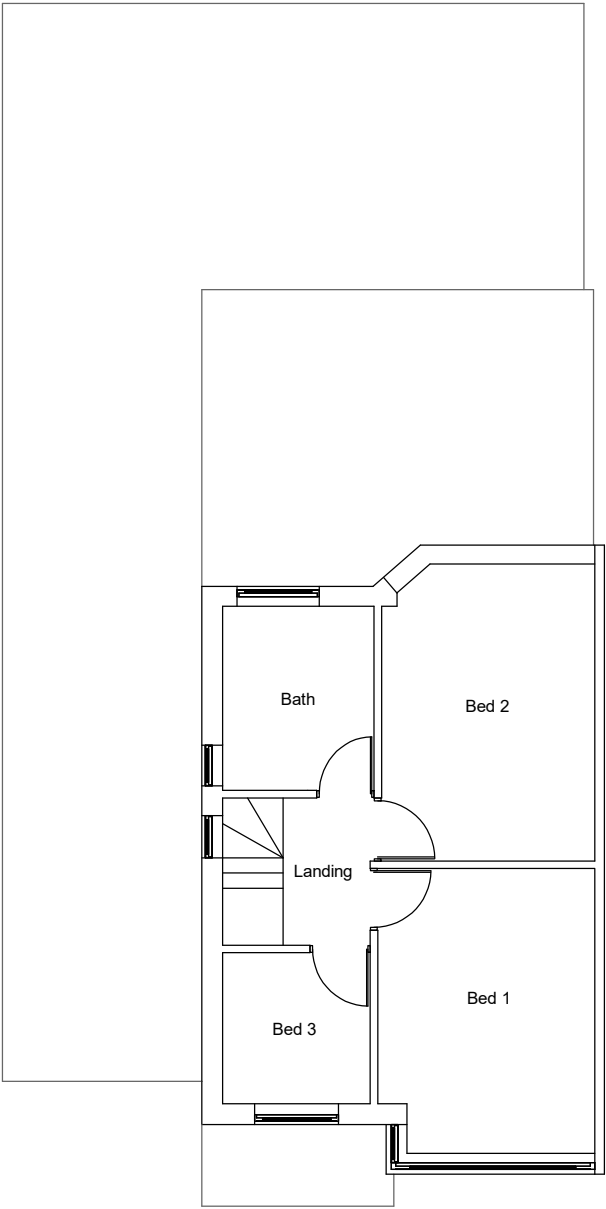


Application: HPA GF front, 2 storey side & rear and FF rear extensions			
Client:	Mr Singh & Mrs Kaur	Date:	27 th April 2017
Site:	1 Hillborne Close, Hayes, UB3 4RE	Drawn By:	Gurps Benning
Scale:	Refer to Drawing @ A3	Dwg.No:	ASB512 – 01HPA

ASB PROPERTY CONSULTANTS LTD
Planning consultants and Surveyors

Exchange House 494
Midsummer Boulevard
Central Milton Keynes Tel : 07854 351 934 - 0808 139 1383
MK9 2EA Email : asb@gtdesignzLtd.com

Copyright © 2017 ASB PROPERTY CONSULTANTS LTD
(All rights reserved)

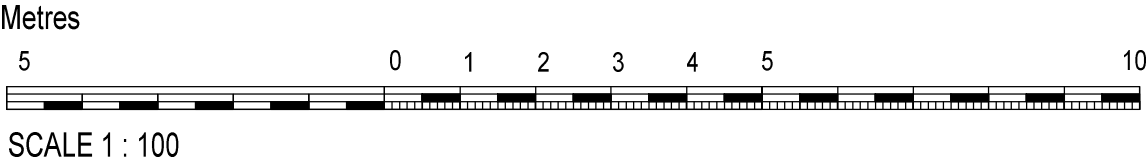

REVNOTES:

Where building to the boundaries the adjacent owner is to be informed under the terms of the Party Wall Act 1996 and its provisions followed. Where building over boundaries the adjacent owner is to be served notice under section 65 of the Town & Country Planning Act 1990.



© This drawing and the works depicted are the copyright of ASB PROPERTY CONSULTANTS LTD and may not be reproduced or amended except by written permission of ASB PROPERTY CONSULTANTS LTD.

Application: HPA GF front, 2 storey side & rear and FF rear extensions			
Client:	Mr Singh & Mrs Kaur	Date:	27 th April 2017
Site:	1 Hillborne Close, Hayes, UB3 4RE	Drawn By:	Gurps Benning
Scale:	Refer to Drawing @ A3	Dwg.No:	ASB512 – 02HPA

ASB PROPERTY CONSULTANTS LTD
Planning consultants and Surveyors

Exchange House 494
Midsummer Boulevard
Central Milton Keynes Tel : 07854 351 934 - 0808 139 1383
MK9 2EA Email : asb@gtdesignzLtd.com

Copyright © 2017 ASB PROPERTY CONSULTANTS LTD
(All rights reserved)

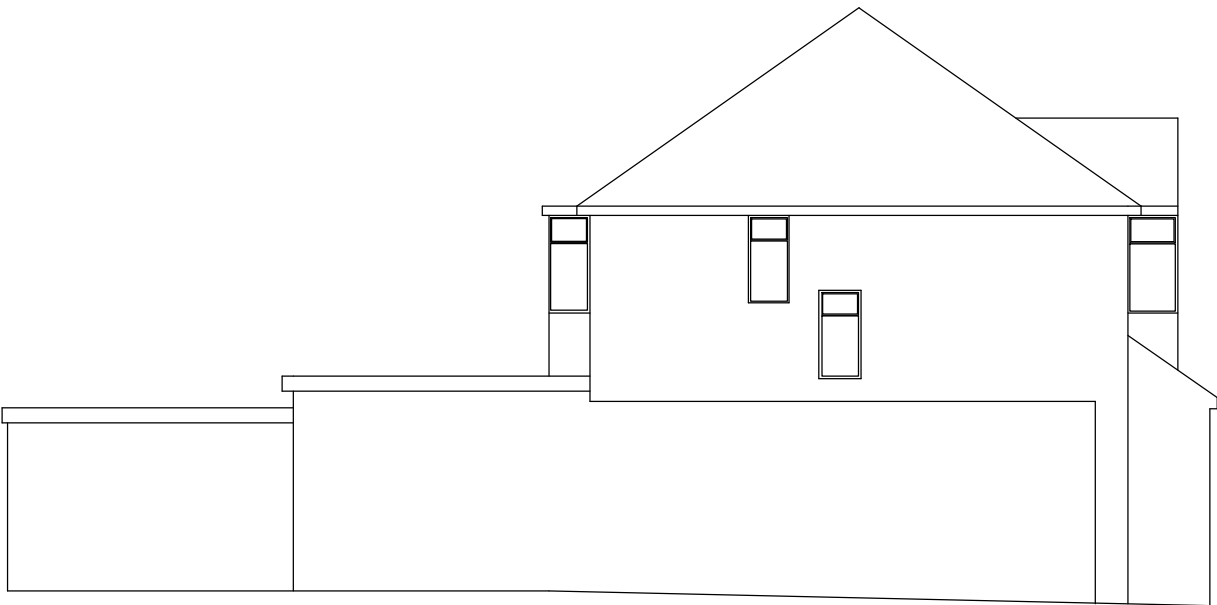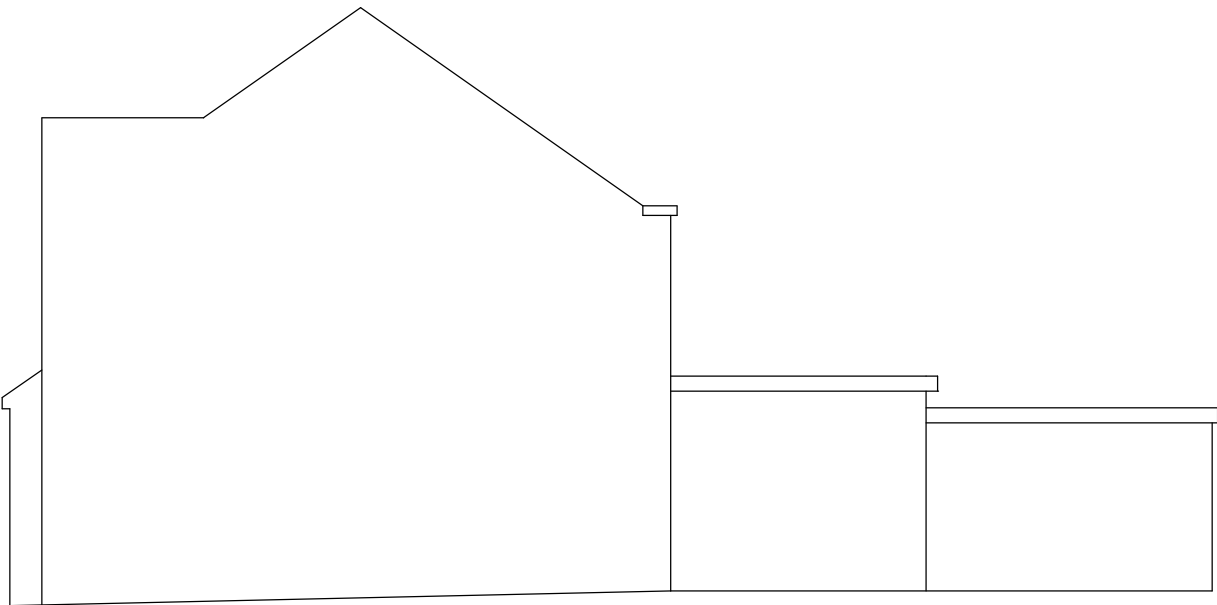

EXISTING FRONT / REAR & SIDE ELEVATIONS
Scale 1:100

Metres

0 1 2 3 4 5




SCALE 1 : 50

REV/NOTES:

Where building to the boundaries the adjacent owner is to be informed under the terms of the Party Wall Act 1996 and its provisions followed. Where building over boundaries the adjacent owner is to be served notice under section 65 of the Town & Country Planning Act 1990.

©This drawing and the works depicted are the copyright of ASB Property Consultants LTD and may not be reproduced or amended except by written permission of ASB Property Consultants LTD

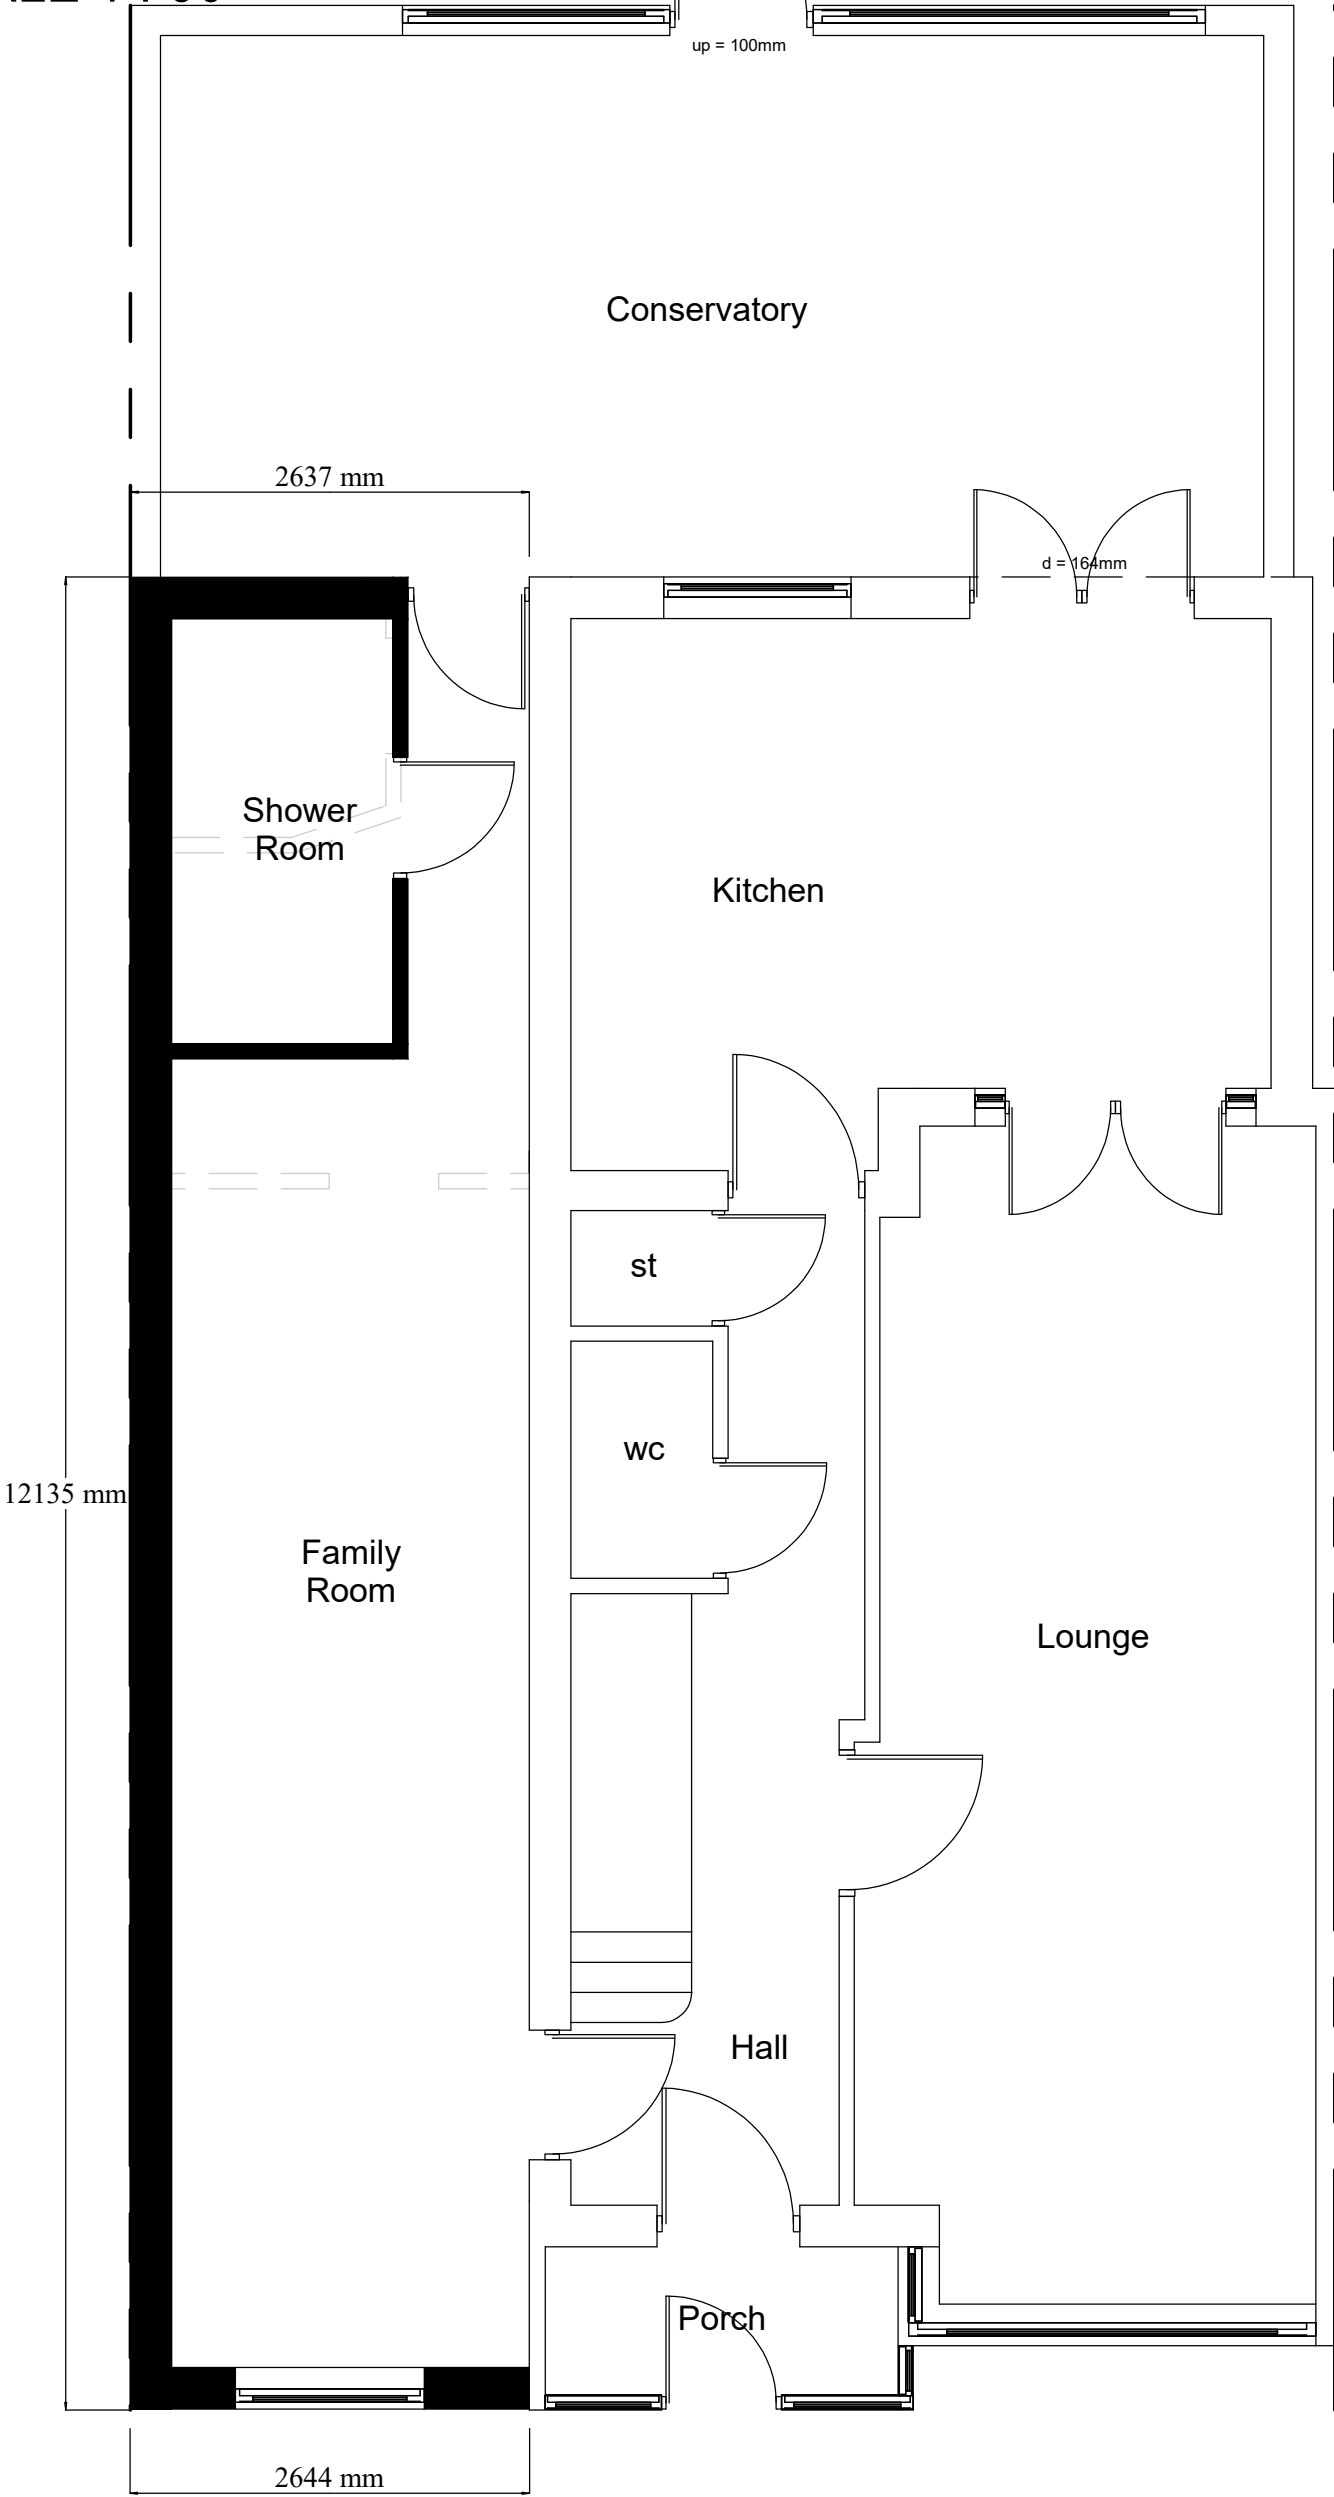


PROPOSED GF LAYOUT
Scale 1:50

Application: HPA GF front, 2 storey side & rear and FF rear extensions			
Client:	Mr Singh & Mrs Kaur	Date:	27 th April 2017
Site:	1 Hillborne Close, Hayes, UB3 4RE	Drawn By:	Gurps Benning
Scale:	Refer to Drawing @ A3	Dwg.No:	ASB512 – 03HPA

ASB PROPERTY CONSULTANTS LTD
Planning consultants and Surveyors

Exchange House 494
Midsummer Boulevard
Central Milton Keynes Tel : 07854 351 934 - 0808 139 1383
MK9 2EA Email : asb@gtdesignzLtd.com

Metres

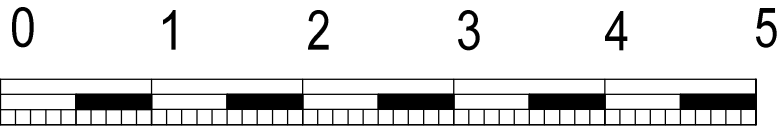


SCALE 1 : 50

REV/NOTES:

Where building to the boundaries the adjacent owner is to be informed under the terms of the Party Wall Act 1996 and its provisions followed. Where building over boundaries the adjacent owner is to be served notice under section 65 of the Town & Country Planning Act 1990.

© This drawing and the works depicted are the copyright of ASB Property Consultants LTD and may not be reproduced or amended except by written permission of ASB Property Consultants LTD

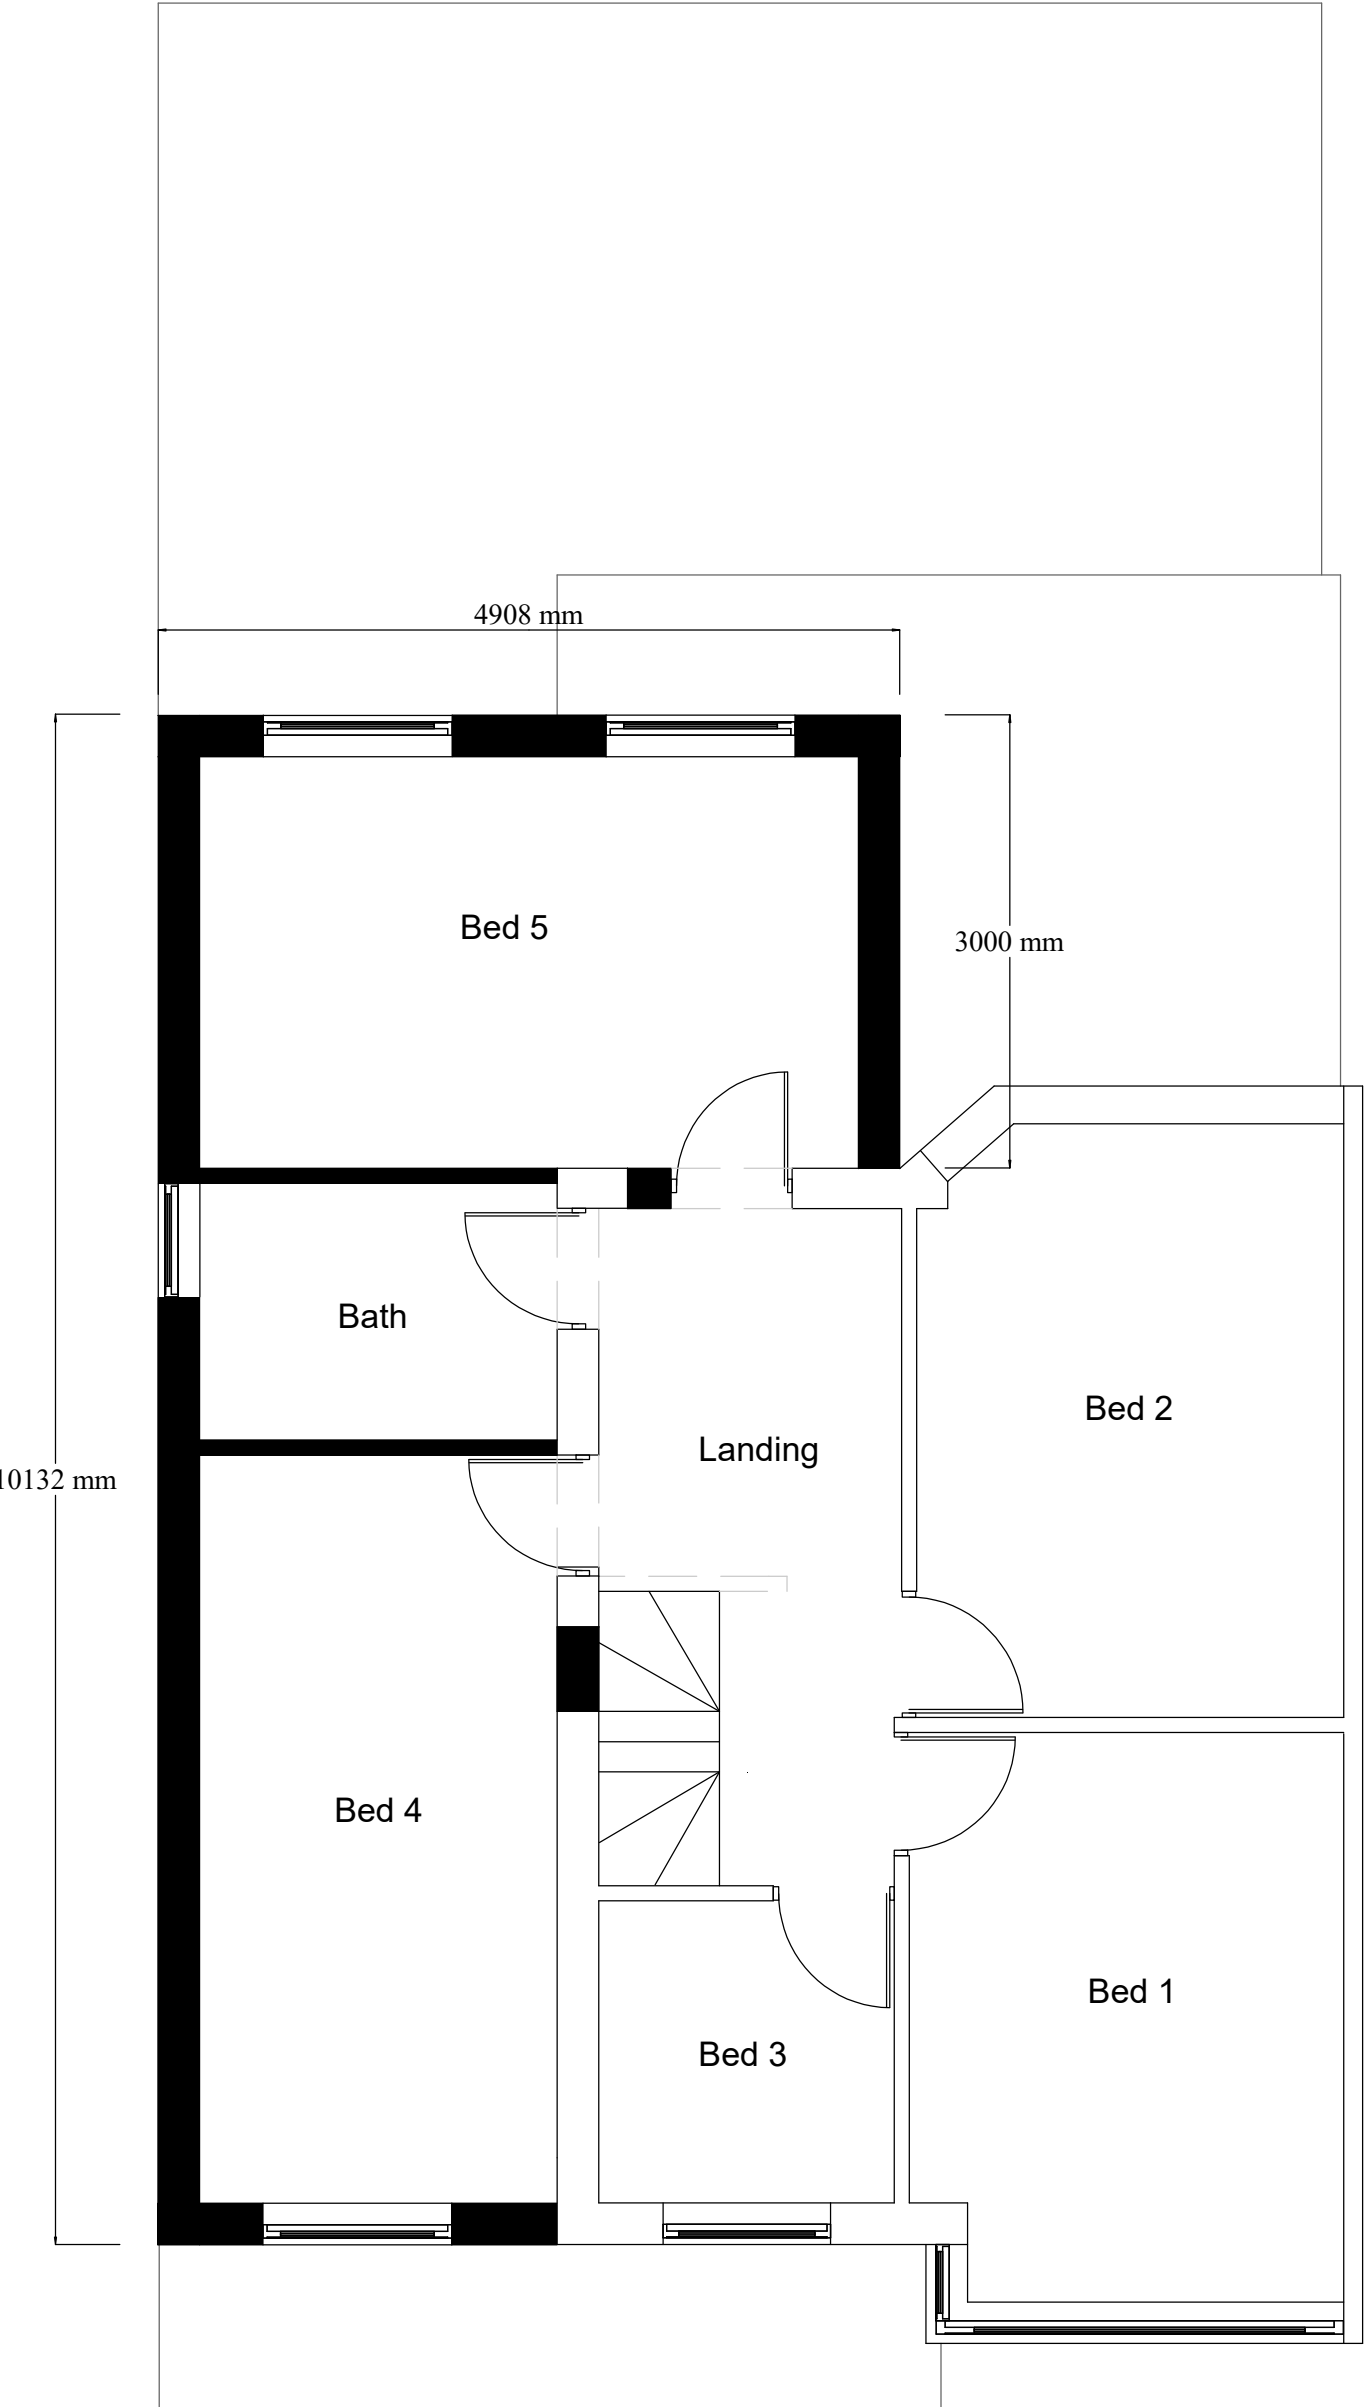


PROPOSED FF LAYOUT
Scale 1:50

Application: HPA GF front, 2 storey side & rear and FF rear extensions		
Client:	Mr Singh & Mrs Kaur	Date: 27 th April 2017
Site:	1 Hillborne Close, Hayes, UB3 4RE	Drawn By: Gurps Benning
Scale:	Refer to Drawing @ A3	Dwg.No: ASB512 – 04HPA

ASB PROPERTY CONSULTANTS LTD
Planning consultants and Surveyors

Exchange House 494
Midsummer Boulevard
Central Milton Keynes Tel : 07854 351 934 - 0808 139 1383
MK9 2EA Email : asb@gtdesignzLtd.com

Copyright © 2017 ASB PROPERTY CONSULTANTS LTD
(All rights reserved)

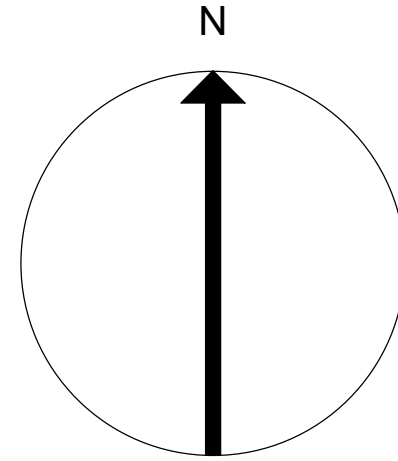

BLOCK PLAN
SCALE 1:500

Application: HPA GF front, 2 storey side & rear and FF rear extensions			
Client:	Mr Singh & Mrs Kaur	Date:	27 th April 2017
Site:	1 Hillborne Close, Hayes, UB3 4RE	Drawn By:	Gurps Benning
Scale:	Refer to Drawing @ A3	Dwg.No:	ASB512 – 06HPA

ASB PROPERTY CONSULTANTS LTD
Planning consultants and Surveyors

Exchange House 494
Midsummer Boulevard
Central Milton Keynes Tel : 07854 351 934 - 0808 139 1383
MK9 2EA Email : asb@gtdesignzLtd.com

Copyright © 2017 ASB PROPERTY CONSULTANTS LTD
(All rights reserved)