


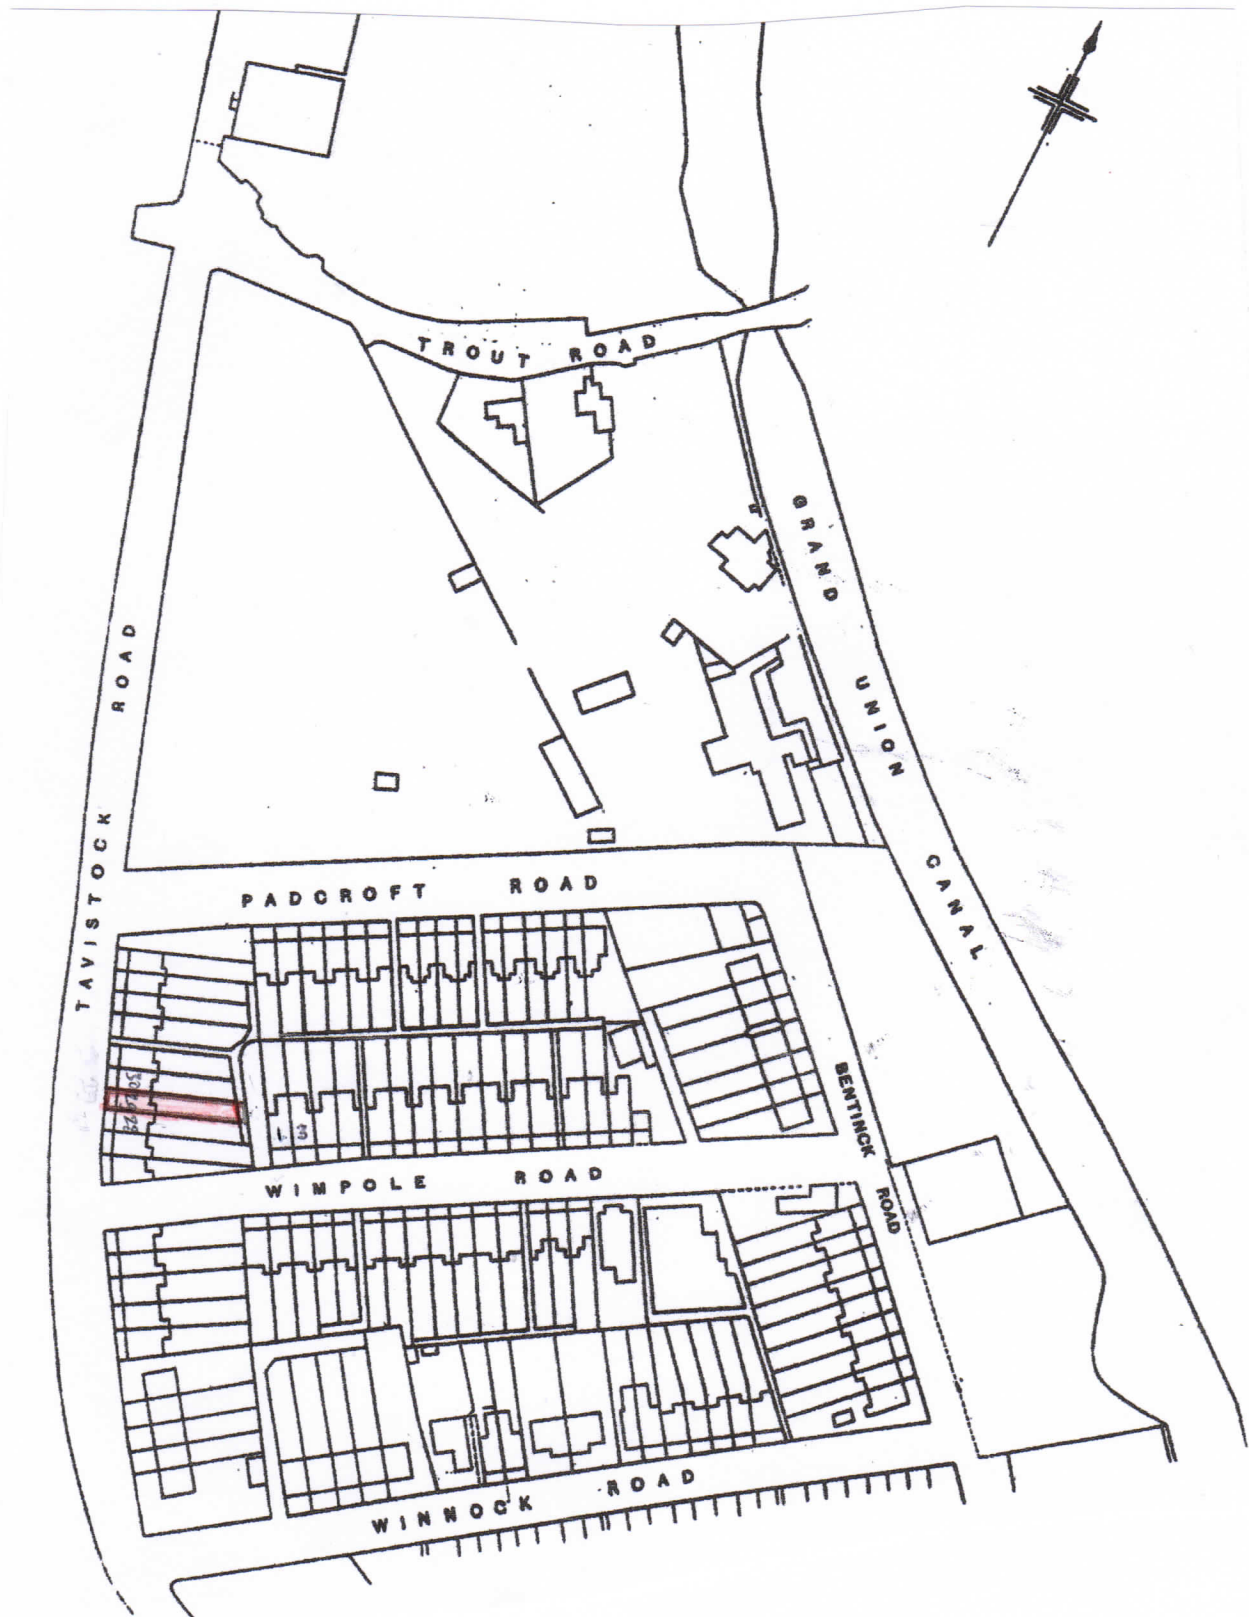

Project

PROPOSED SINGLE STOREY REAR EXTENSION
TO 29 TAVISTOCK ROAD WEST DRAYTON
UB7 7QZ

Drawing

LOCATION PLAN

Scale
1/1250

Date SEPT, 2018
Drawn

Drawing No.
LP/01