



© ARCHITECT'S COPYRIGHT RETAINED

GENERAL NOTES

1 All dimensions to be checked on site.
2 Use figured dimensions only. Queries to be directed to the Architect.
3 Refer to Structural Engineer's drawings for details relating to structure
4 Any discrepancies between the Architect's drawings and those by any other party to be reported immediately.
5 All drawings are not for construction unless explicitly marked for this purpose.

GENERAL NOTES ON MATERIALS

Materials to comply with appropriate British Standards or Agreement Certificate stamped and independently certified or otherwise to show their suitability. Materials should be in accordance with BS8000 series of documents and other accepted good practice (e.g. Quality assured to ISO9000).

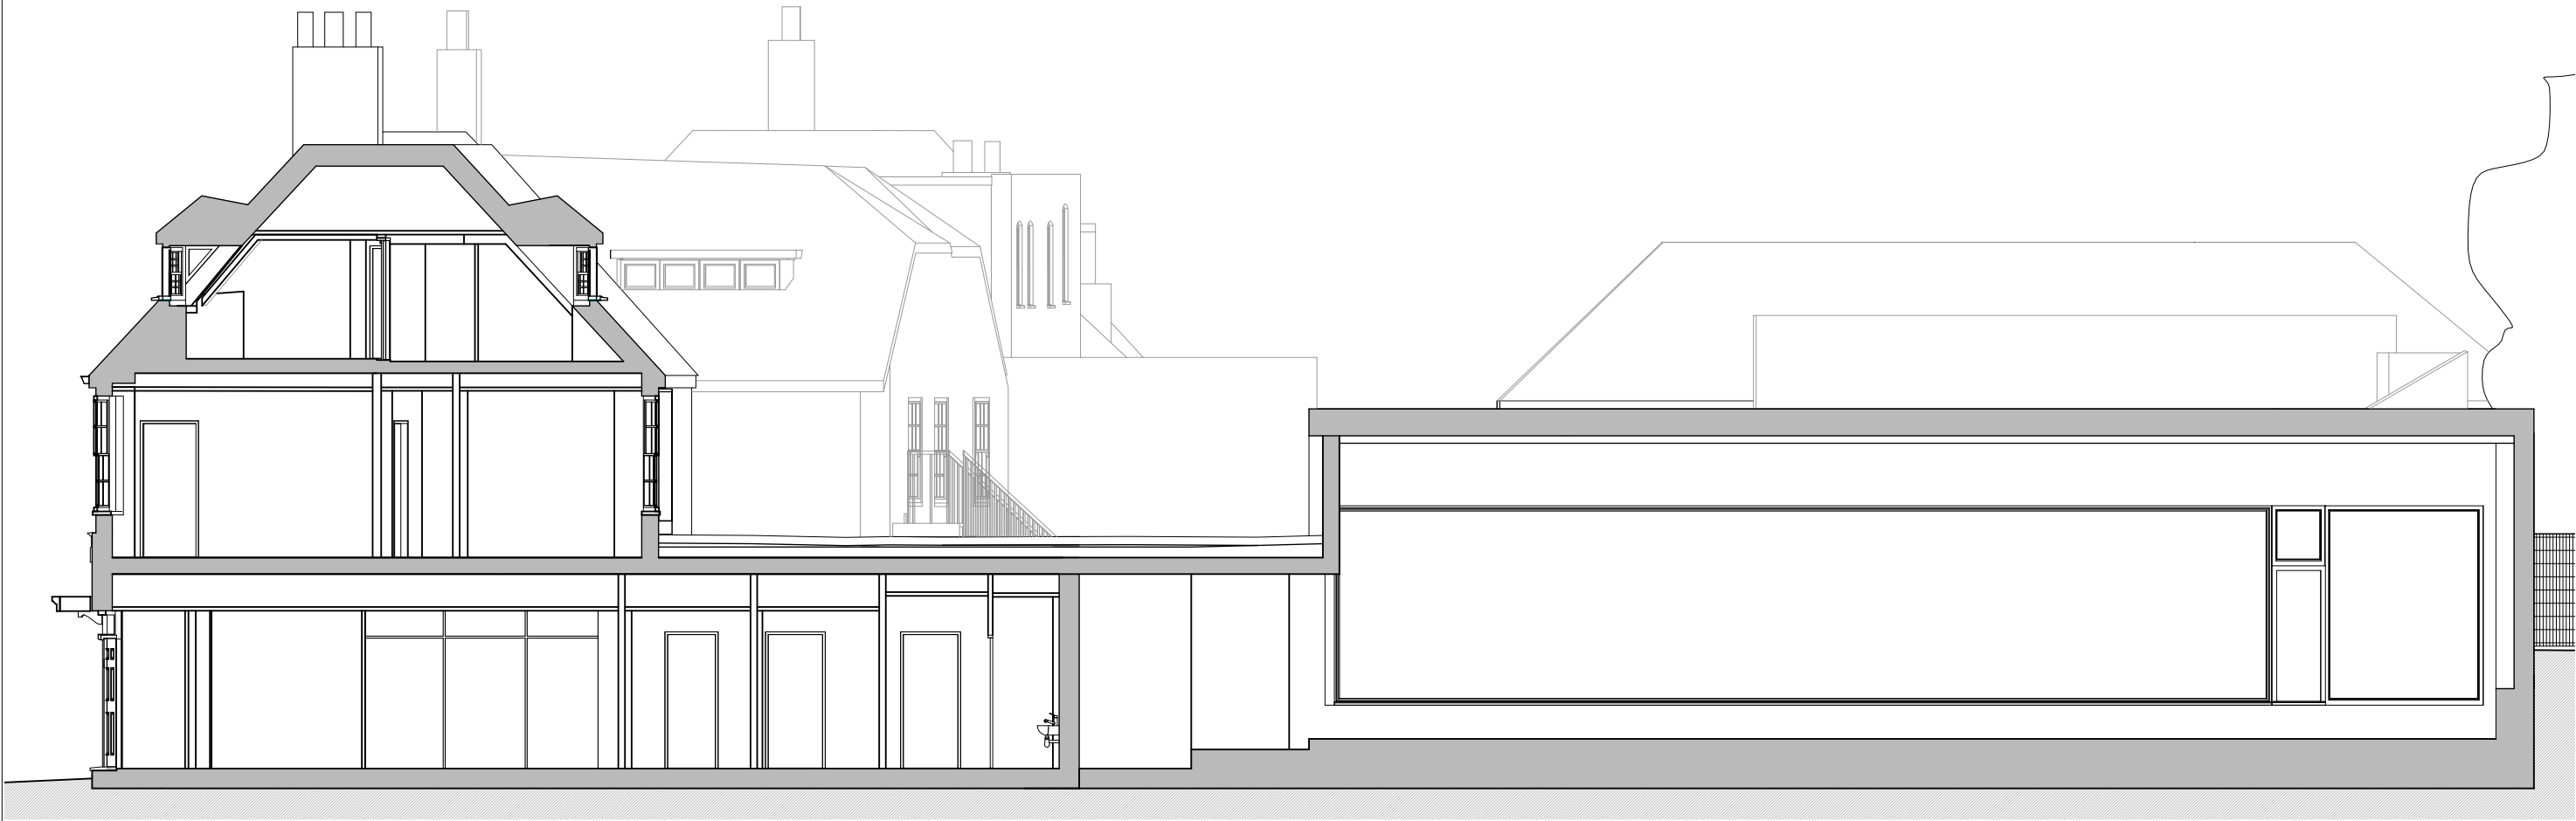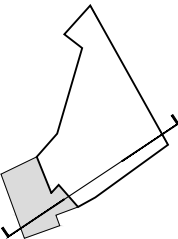

10.06.20

PLANNING ISSUE

rev

date

amendment

SCDA

SODA

Nine | Compton Courtyard

40 Compton Street

London | EC1V 0BD

hello@sodastudio.co.uk

sodastudio.co.uk

job title

22-123 HIGH STREET UXBRIDGE

PALACE CAPITAL PLC

drawing title

GENERAL ARRANGEMENT

EXISTING SITE SECTION AA

status	PLANNING	drawing no.	revision
scale	1:100 @A3 1:50 @A1	130	P01
job no.	A295		

