



© ARCHITECT'S COPYRIGHT RETAINED

GENERAL NOTES

1 All dimensions to be checked on site.
2 Use figured dimensions only. Queries to be directed to the Architect.
3 Refer to Structural Engineer's drawings for details relating to structure
4 Any discrepancies between the Architect's drawings and those by any other party to be reported immediately.
5 All drawings are not for construction unless explicitly marked for this purpose.

GENERAL NOTES ON MATERIALS

Materials to comply with appropriate British Standards or Agreement Certificate stamped and independently certified or otherwise to show their suitability. Materials should be in accordance with BS8000 series of documents and other accepted good practice (e.g. Quality assured to ISO9000).

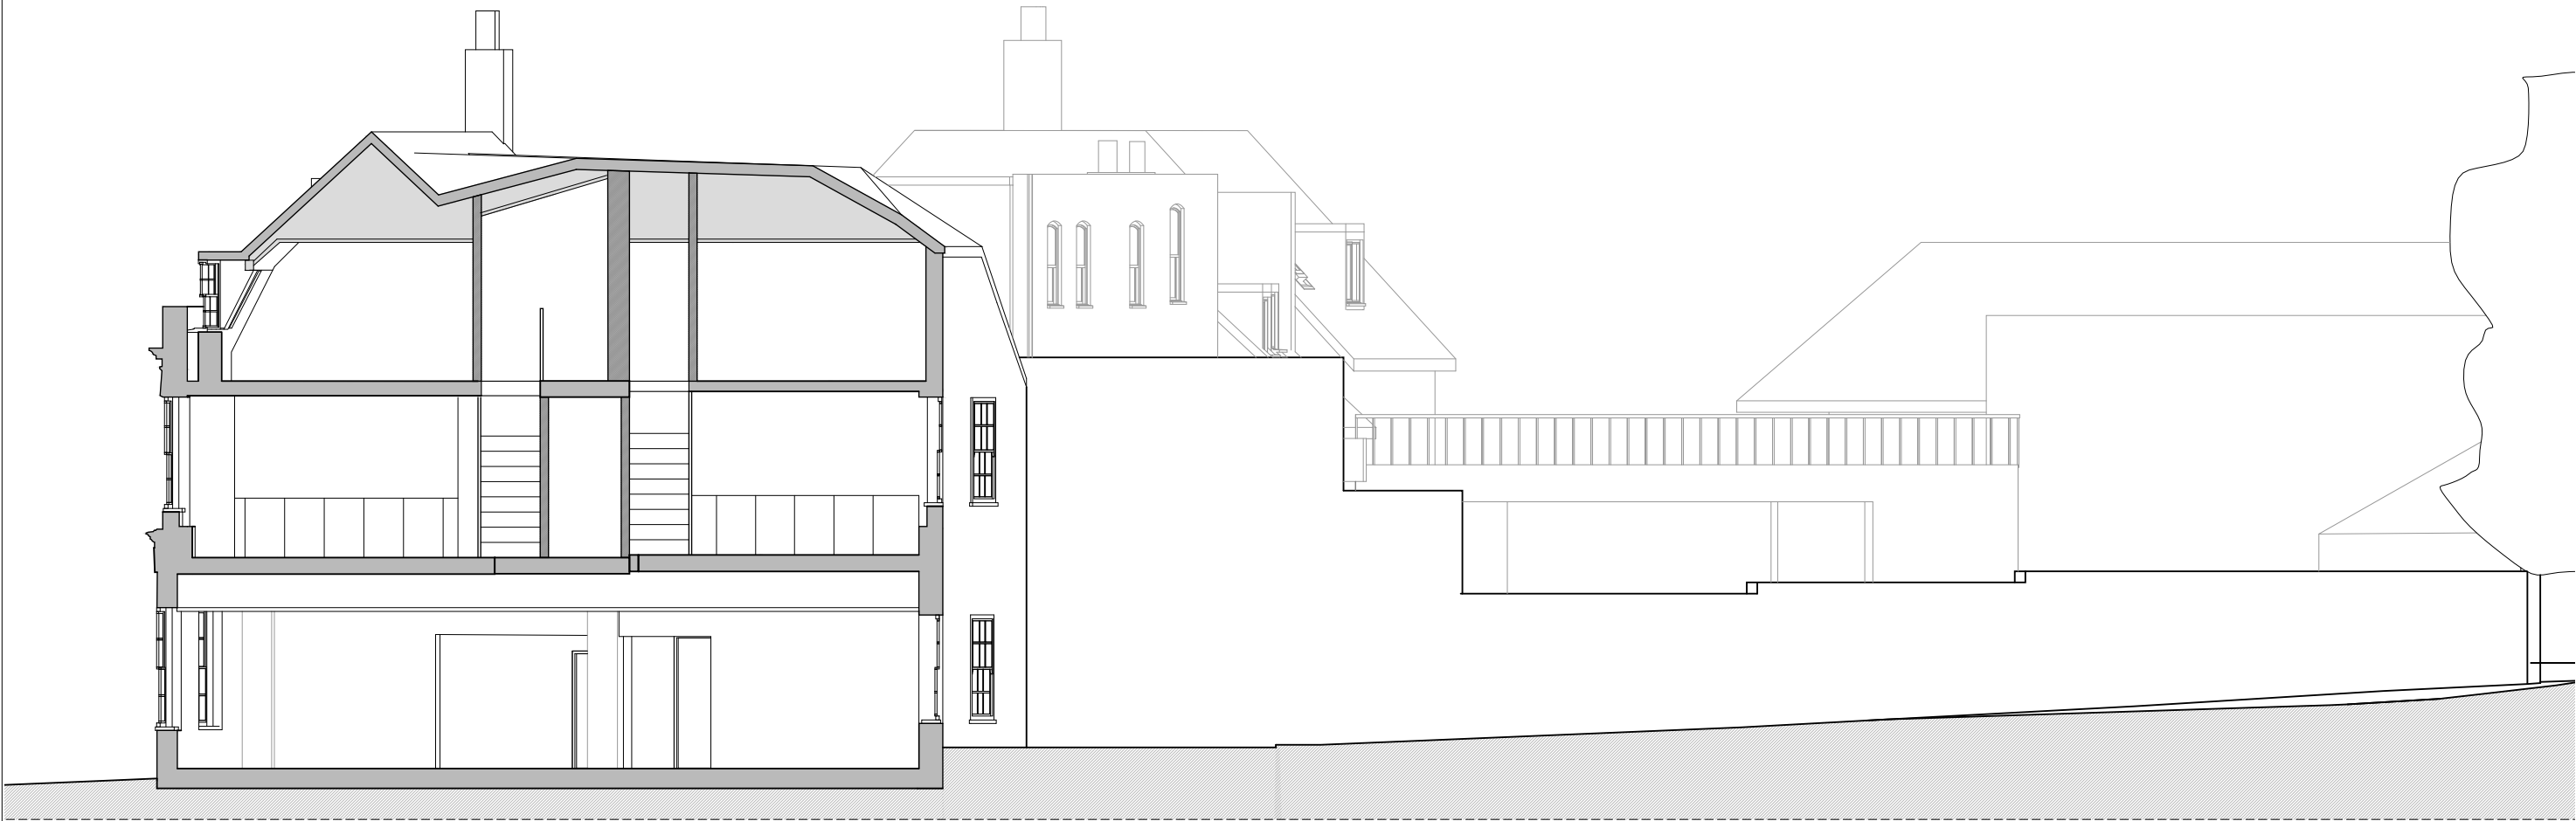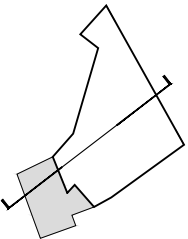

P01	10.06.20	PLANNING ISSUE
rev	date	amendment

SCDA SODA Nine Compton Courtyard 40 Compton Street London EC1V 0BD hello@sodastudio.co.uk sodastudio.co.uk		job title 122-123 HIGH STREET UXBRIDGE PALACE CAPITAL PLC											
drawing title GENERAL ARRANGEMENT PROPOSED SITE SECTION BB		<table><tr><th>status</th><th>PLANNING</th><th>drawing no.</th><th>revision</th></tr><tr><td>scale</td><td>1:100 @A3 1:50 @A1</td><td rowspan="2">141</td><td rowspan="2">P01</td></tr><tr><td>job no.</td><td>A295</td></tr></table>		status	PLANNING	drawing no.	revision	scale	1:100 @A3 1:50 @A1	141	P01	job no.	A295
status	PLANNING	drawing no.	revision										
scale	1:100 @A3 1:50 @A1	141	P01										
job no.	A295												

