A3

rev	description of revision	date
2	Proposed Extension	25-09-2015
1	Existing Plans	25-09-2015

0 5 10 m

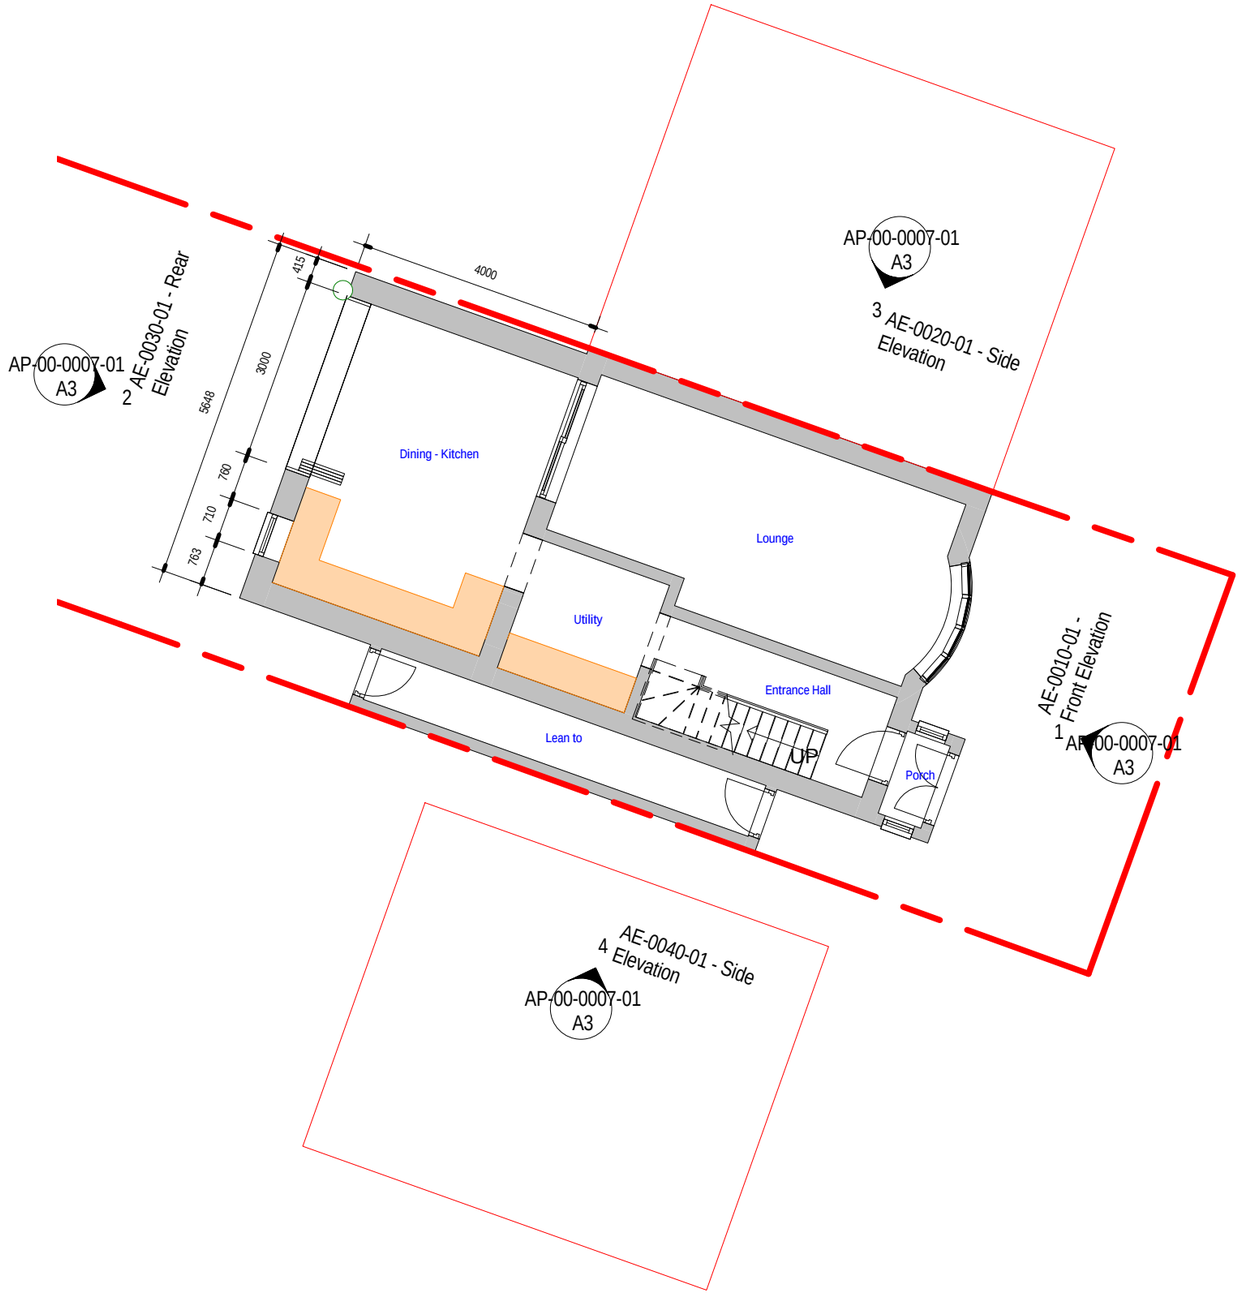

1 UP00.10.1 - ORDINATION - Ground Level

1 : 100

0.00

BS1192 :664-BED-NNL-0.00-U0-P-A-01

Project Stages
0.0 Project Brief Concept
1.1 Consultations
2.2 Concept Design
3.3 Developed design - planning
4.4 Technical Design - Building Regulations
4.5 Technical Design - Details
4.6 Technical Design - Contractor Procurement
5.7 Construction
6.8 Handover Close out - Financial completions
6.9 Handover Close out - Post Project Activity
7.10 In use

3.3 S0

Copyright ©
All copies of this drawing are for information only about the application/s and shall not be used for any other purpose.

site address
16 York Avenue, Hayes, Middlesex UB3 2TN

title
Proposed GF - Planning Plans

drawn by FL133
checked by P002
project ref 664-BED
scale 1 : 100
originator NNL
drawing no. AP U0 0006 01
sub no.

NUNELAH

© Copyright 1985-2015

101 cavendish avenue ● harrow ● middlesex ● ha1 3rf ● united kingdom ● t :: +44(0)20 8422 9919 ● e :: info@nunelah.com ● w :: www.nunelah.com