

NOTES

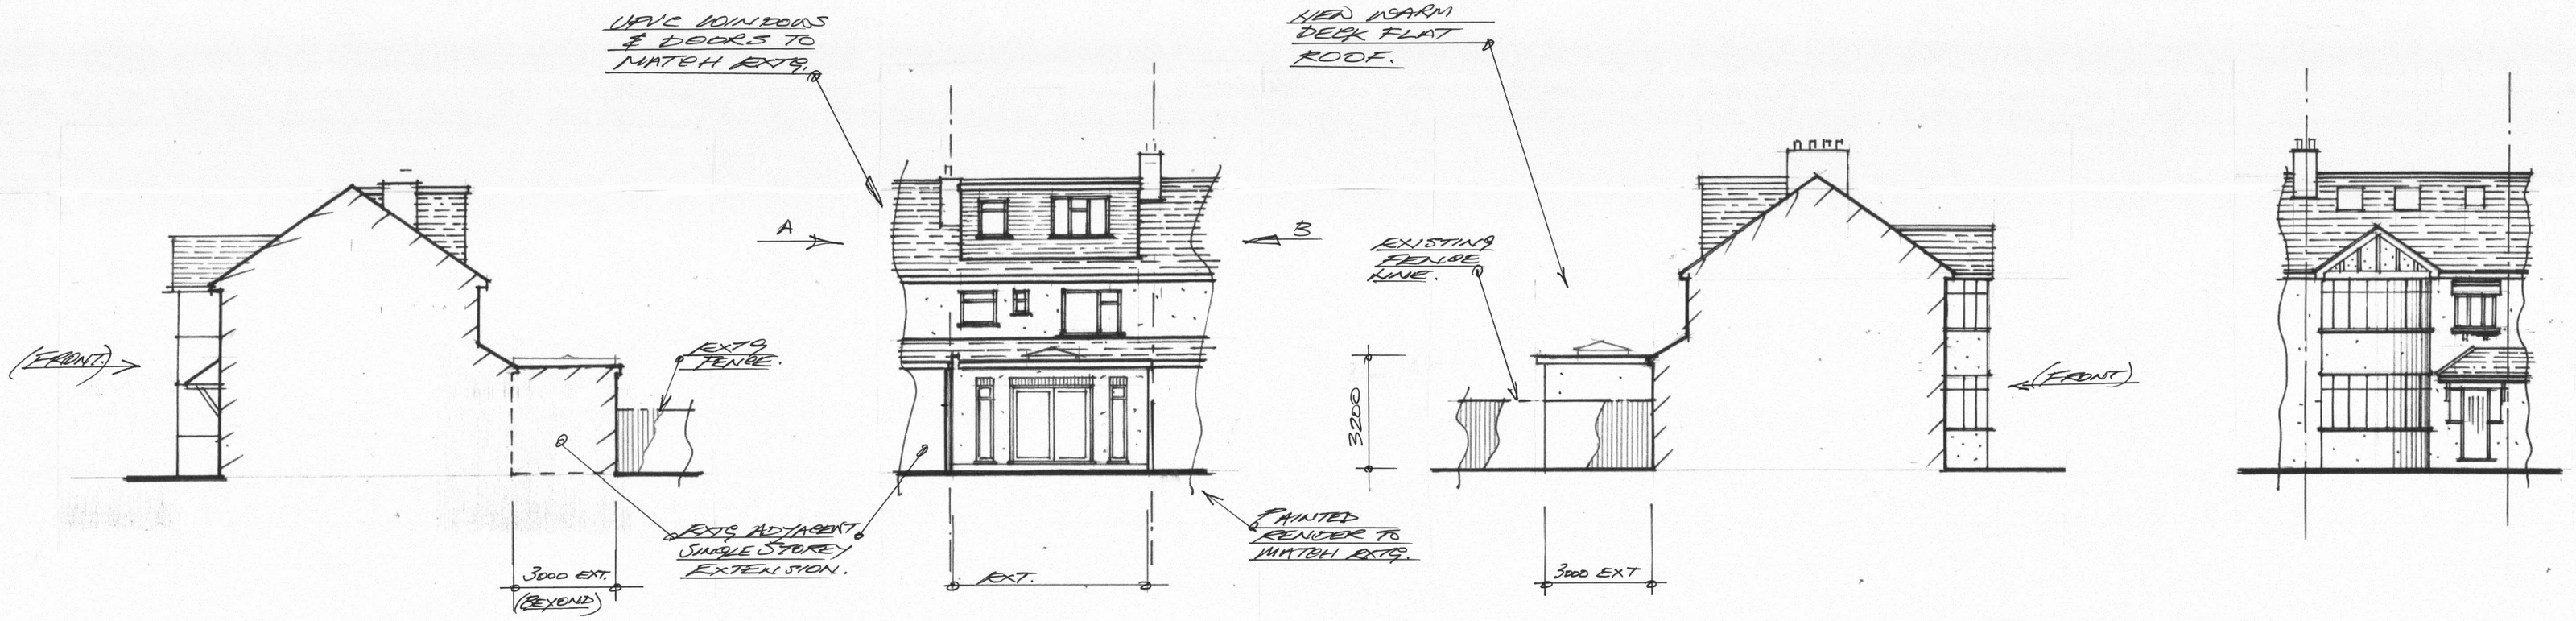

SIDE. A. REAR. SIDE B. FRONT (NO CHANGE)

PROPOSED ELEVATIONS.

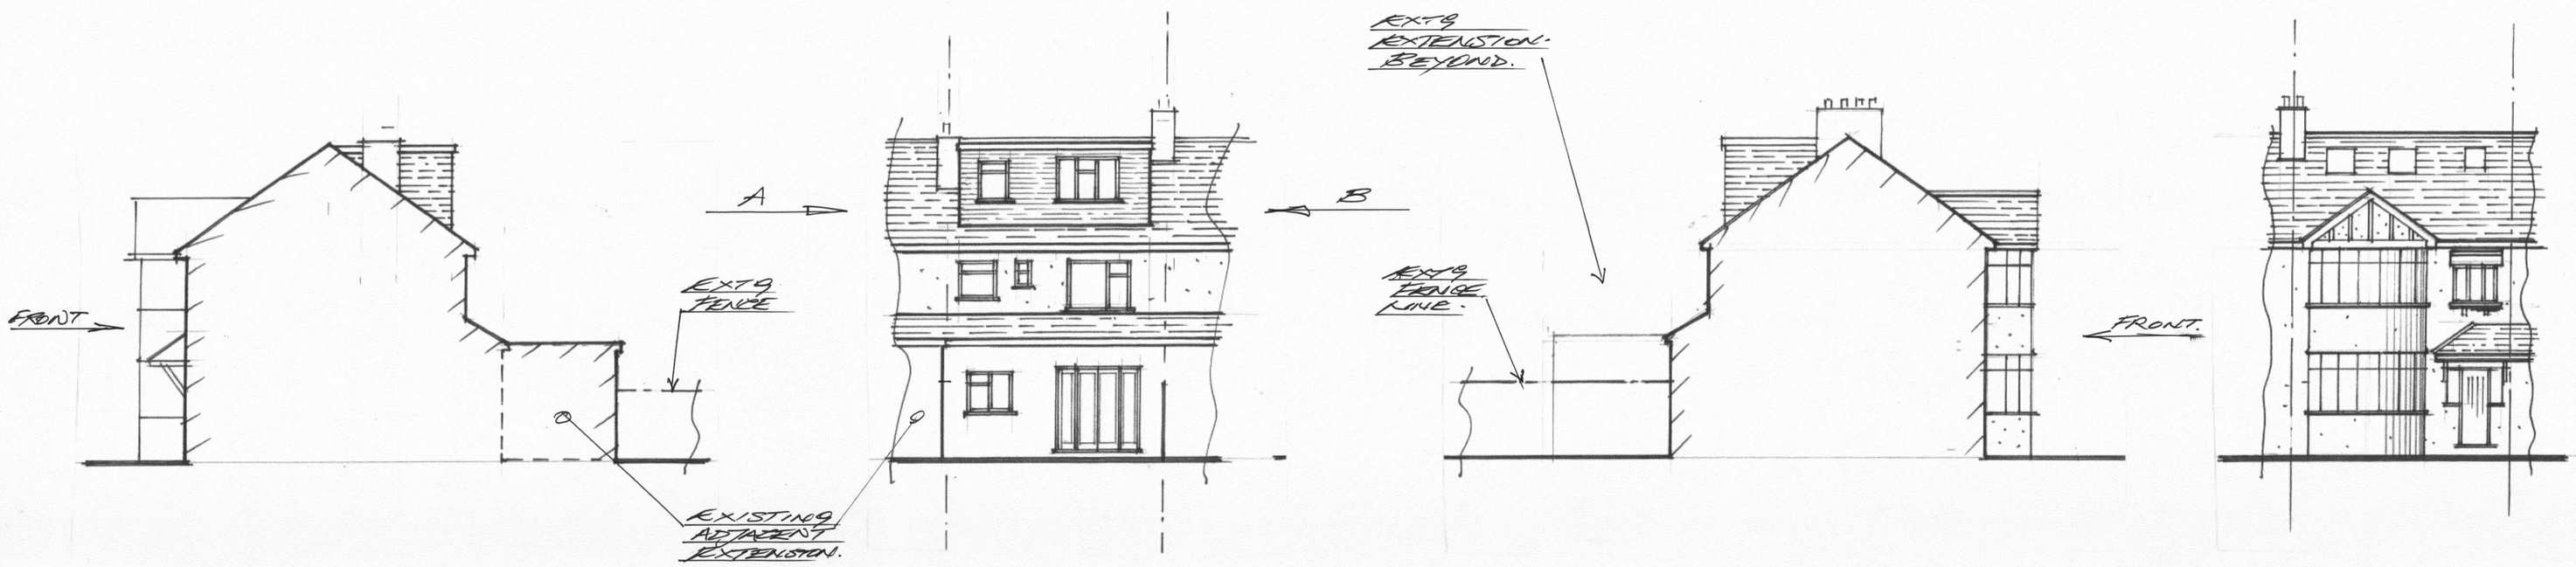

SIDE. A. REAR. SIDE. B. FRONT.

EXISTING ELEVATIONS.

0 0.5 1M 2M 3M

SCALE-1:100 @ A1.

PH Design & Surveying Services

TEL: 07836-681707.

CLIENT: MR & MRS McQUAID

PROJECT: 98 CORNWALL ROAD RUISLIP HA4 6AN

TITLE: PROPOSED AND EXISTING ELEVATIONS (3/STOREY REAR EXT.)

DRN:

SCALE: 1:100

DRG.No: 1868/03

DATE: SEPT 16