
LOCATION PLAN.

N.

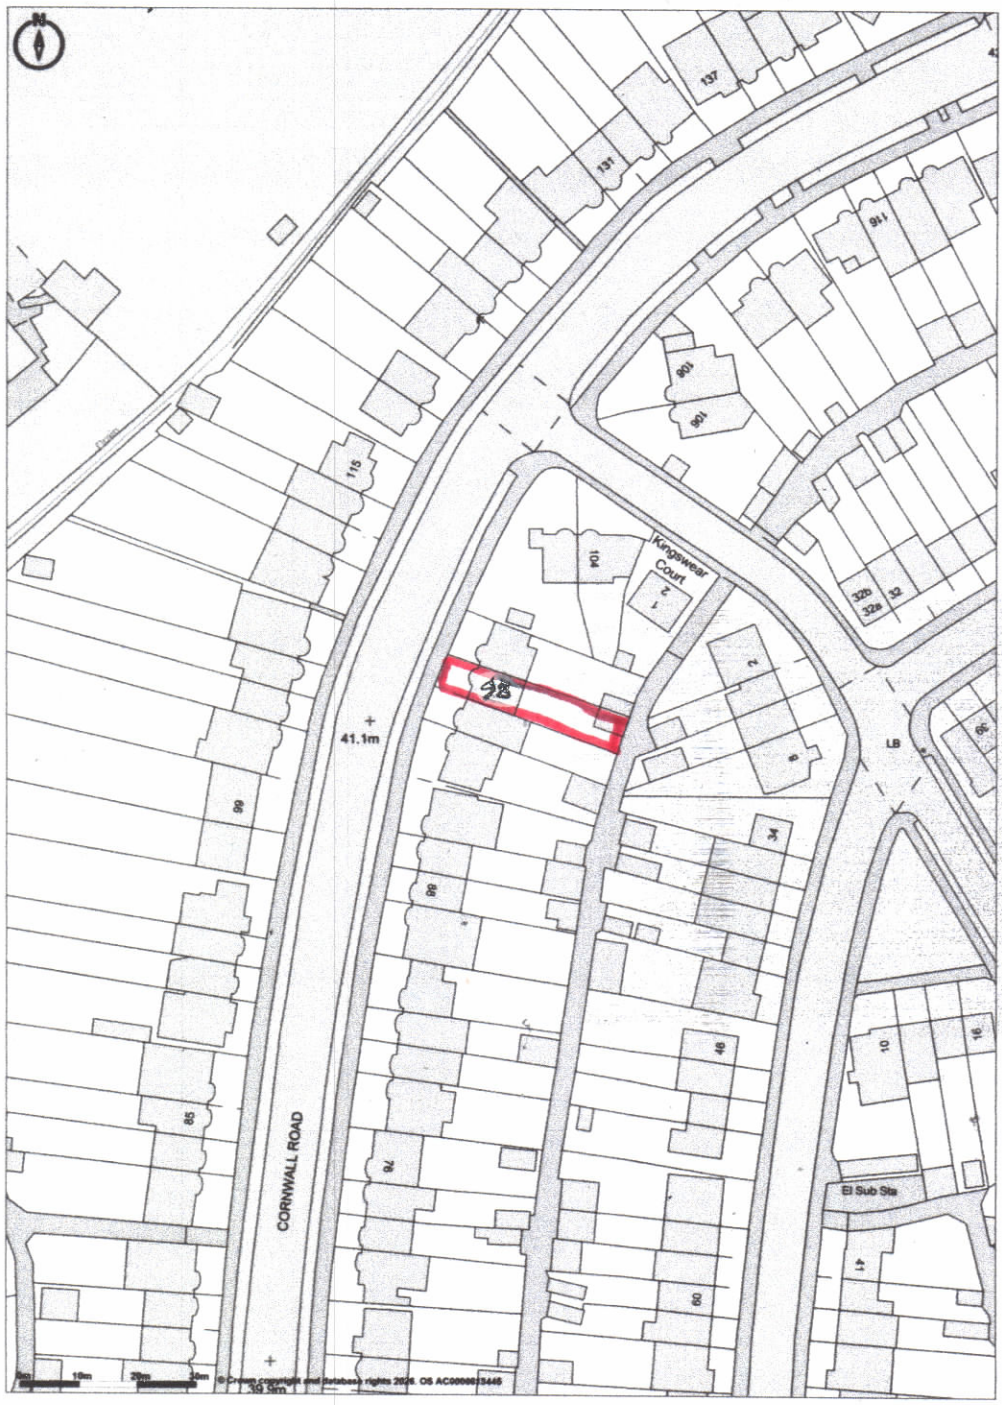

Promap
© LANDMARK INFORMATION

© Crown Copyright and database rights 2026. OS AC0000813445
Plotted Scale - 1:1250. Paper Size – A4

SITE:- 98 CORNWALL ROAD
RUISLIP
HA4 6AN

SCALE:- 0 5M. 10M 20M 30M
1:1250 @ A4.

DATE: OCT '26'