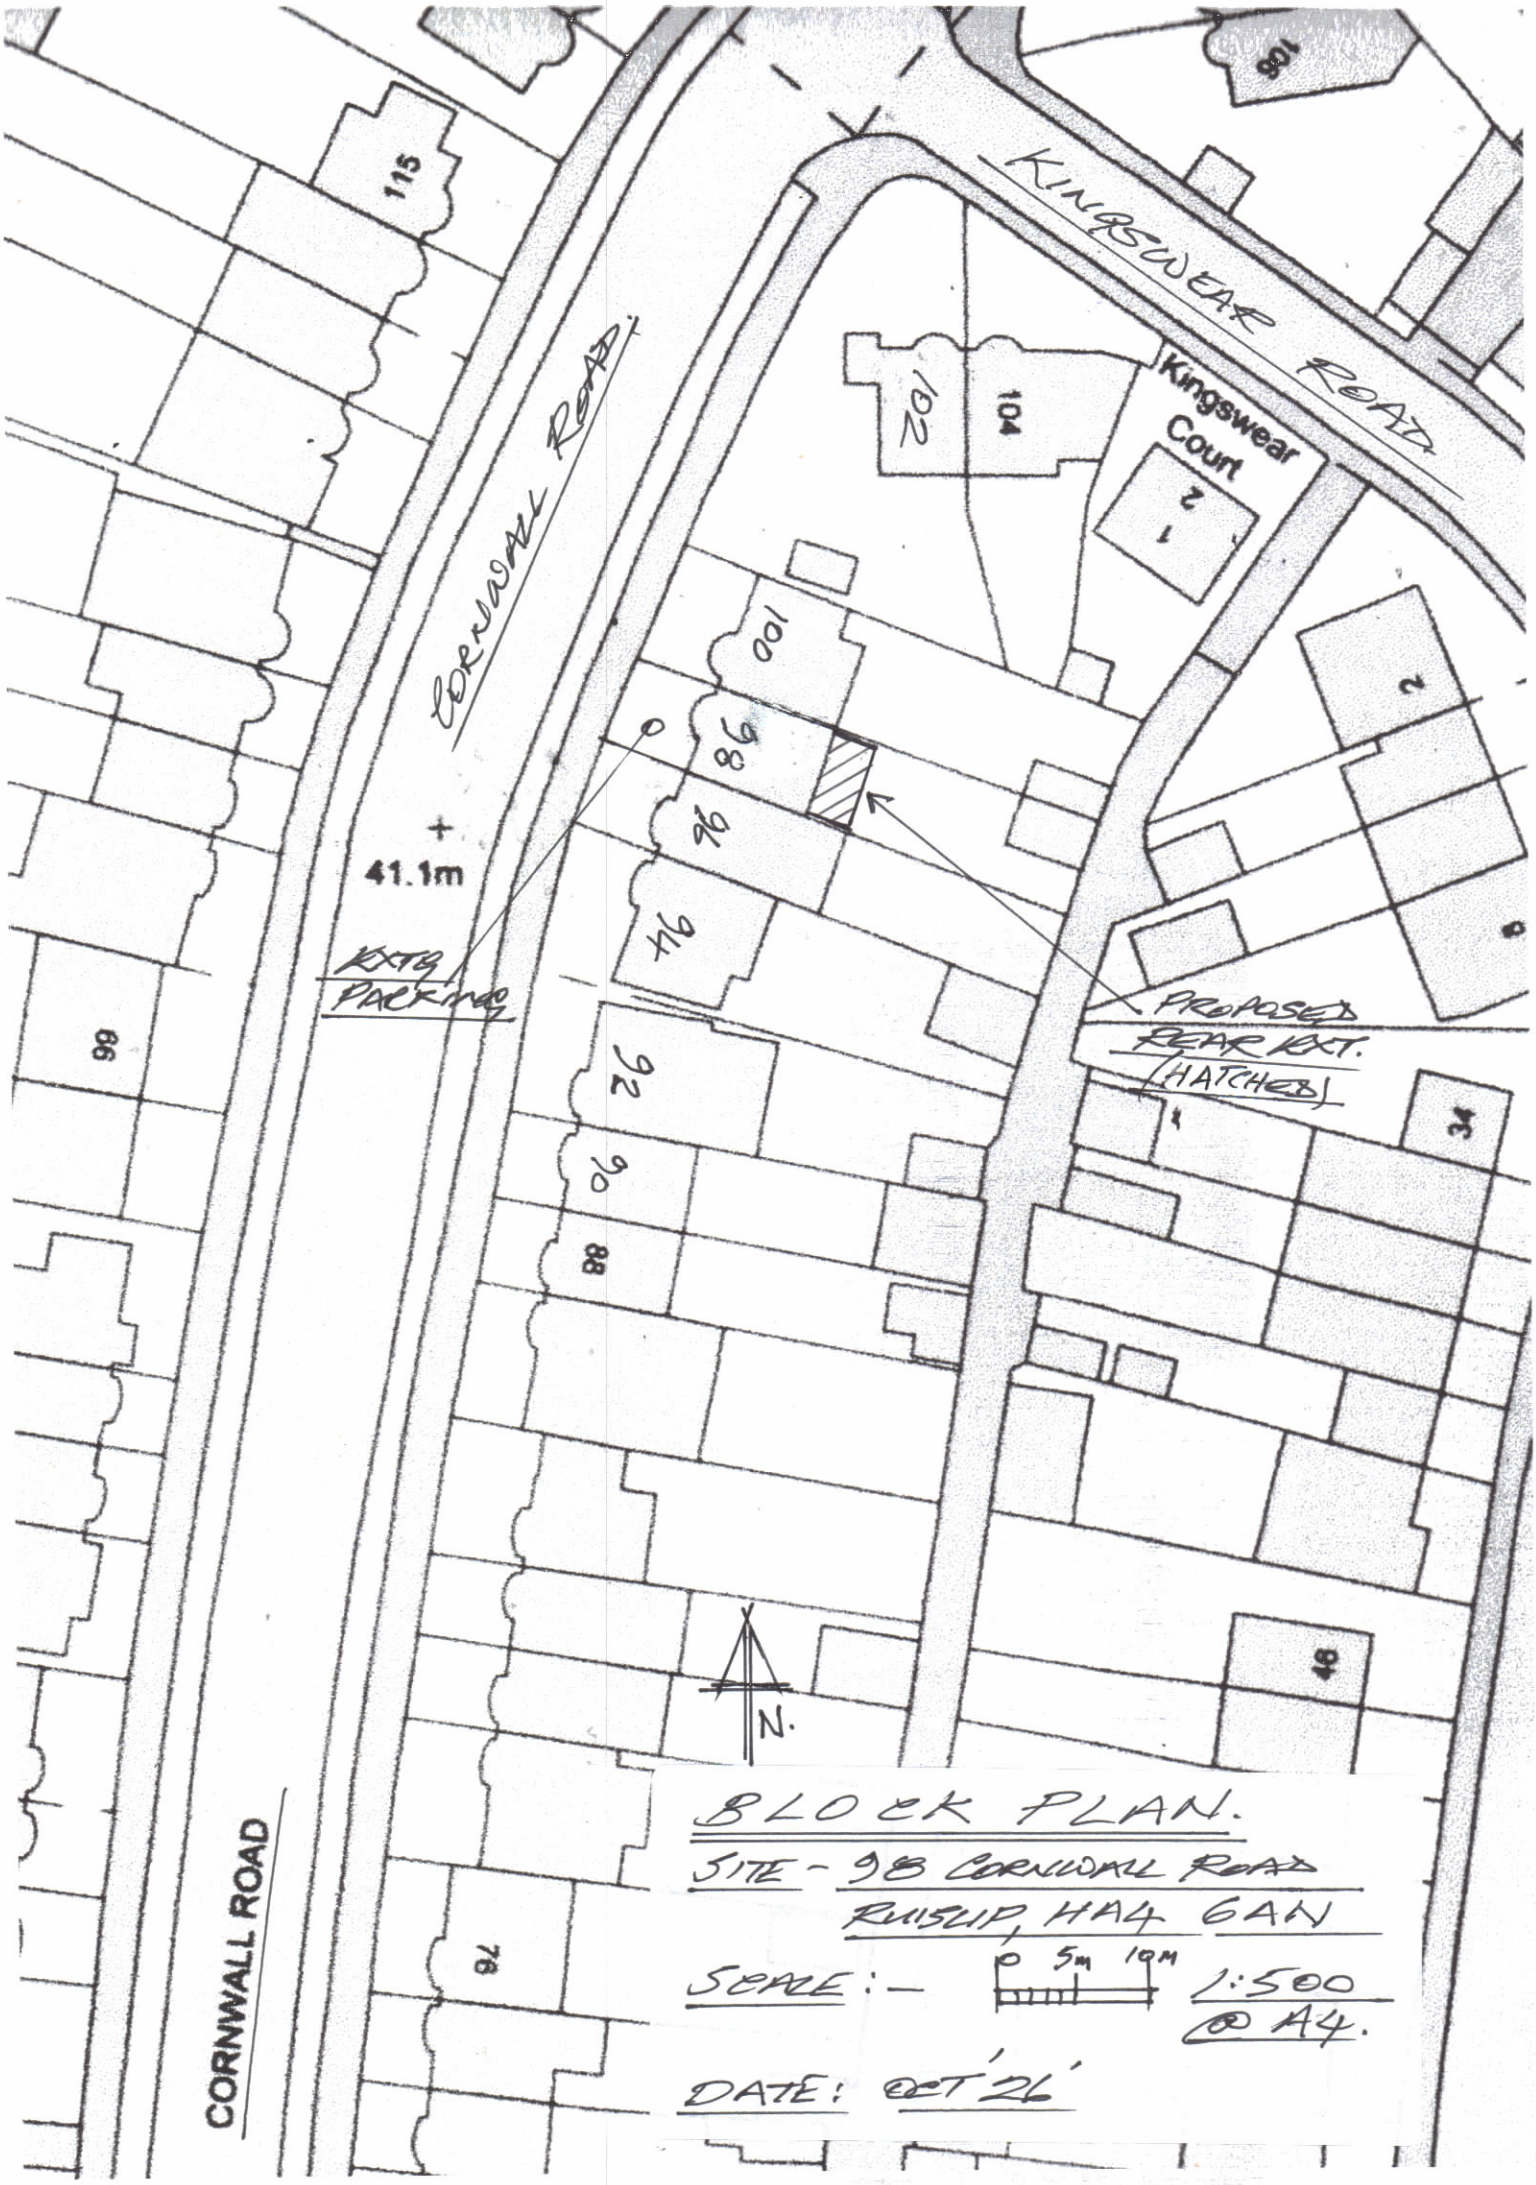

KINGSWEAR ROAD
CORNWALL ROAD
Kingswear Court
41.1m
EXTG PACKING
PROPOSED REAR EXT. (HATCHED)
N.
CORNWALL ROAD
BLOCK PLAN.
SITE - 98 CORNWALL ROAD RUISLIP, HA4 6AN
SCALE :- 5m 10M 1:500 @ A4.
DATE: OCT '26'