


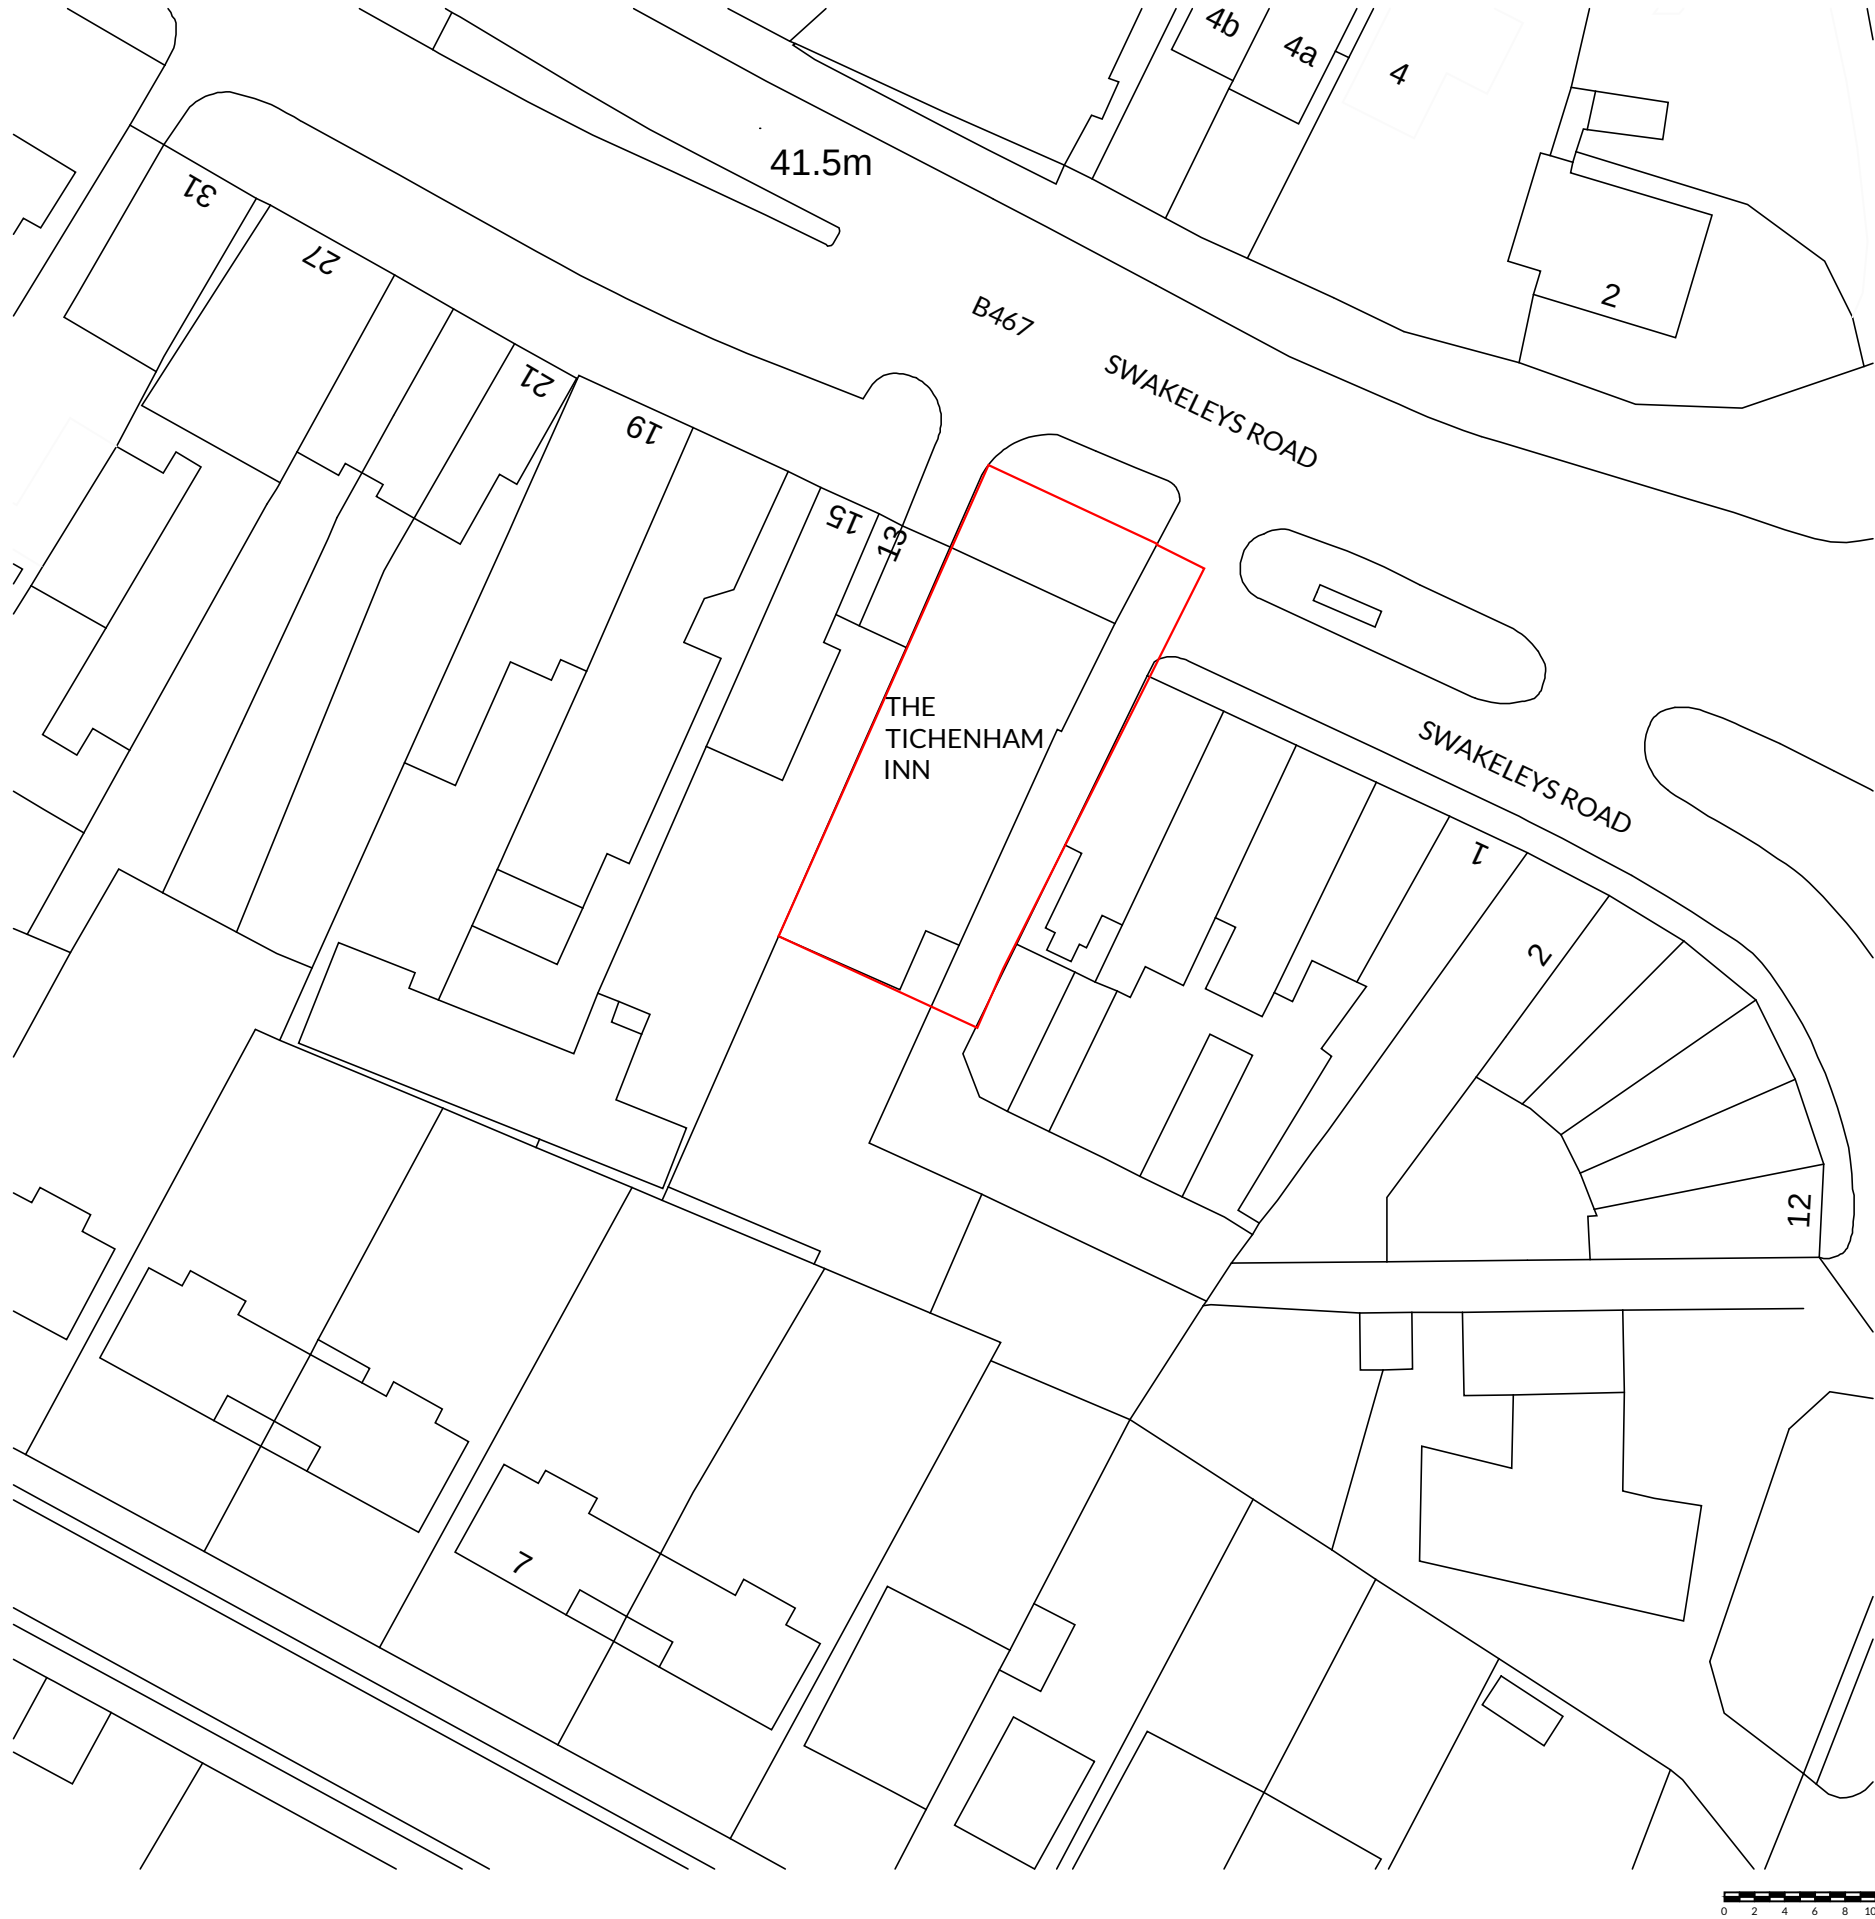

Data provider : Ordnance Survey

Data provider copyright : © Crown Copyright and database rights 2020. OS 100031961

Coordinate reference system : British National Grid (OSGB36®)

Map units : Metres

Coordinates are min x, min y (507832.42,186126.24) to max x, max y (507954.92,186248.74)

JOB NO	DWG NO	REV
361	000	A

REVISION	DATE	DWN	CHK
A RED LINE EXTENDED OVER PAVEMENT AS PER EXISTING DEMISE CONFIRMED BY JDW	12.01.21	SD	SW

This drawing is the property of DVA Ventures Limited. Copyright and design rights are reserved by them and the drawing is issued on the condition that it is not copied either wholly or in part without the written consent of DVA Ventures Limited.

DO NOT SCALE DRAWINGS. Figured dimensions to take preference over those scaled. All dimensions to be checked on site before commencement of any work or shop drawings. This drawing is to be read in conjunction with the specification when existing. Any discrepancies should be brought to the attention of the Architect / Designer.

D|V

RIBA

Architects

Interiors | Design | Delivery

Hallcourt House, 8 Hallcourt Crescent,
Cannock, Staffordshire WS11 0AB
Telephone: 01543 547 877
Email: studio@dv-architects.co.uk

CLIENT wetherspoon		
PROJECT THE TICHENHAM INN ICKENHAM PN707		
DRAWING TITLE BLOCK PLAN		
SCALE 1:500 @ A3		
DATE 27.11.20	DRAWN BY SD	CHECKED BY KD
STATUS PLANNING		
JOB NO 361	DWG NO 000	REV A