



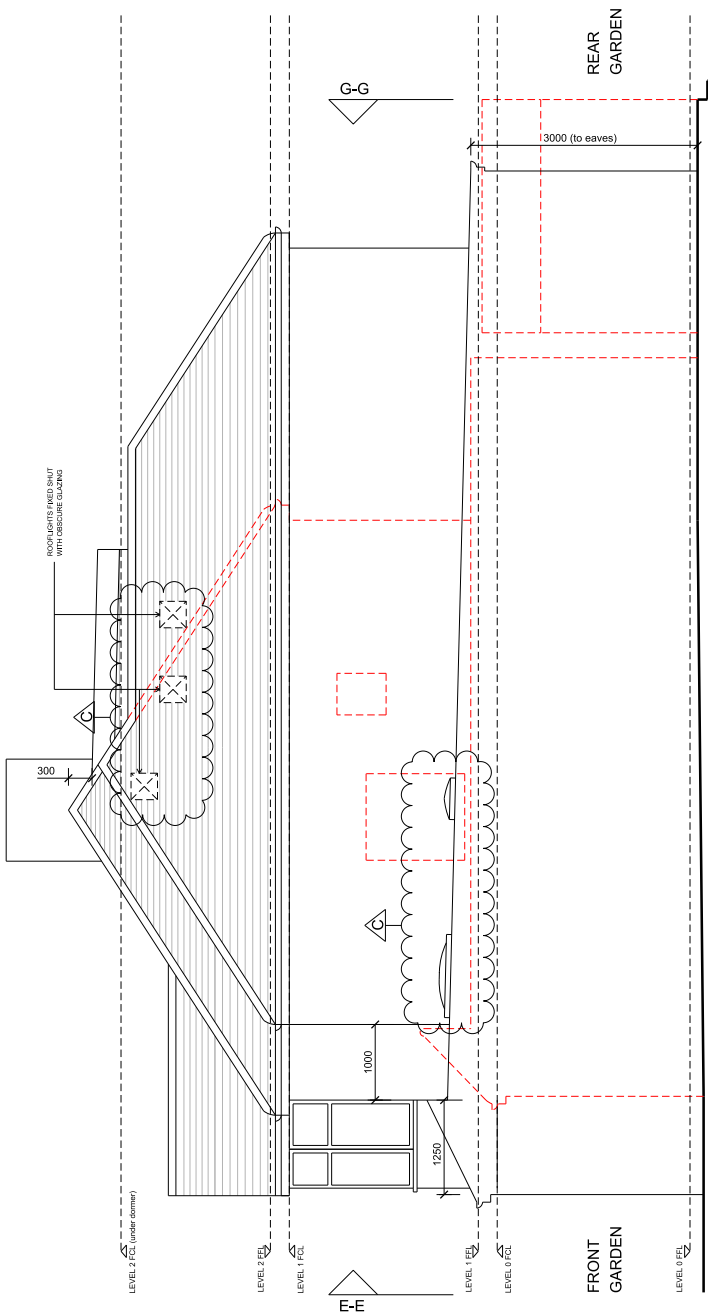

1. PROPOSED ELEVATION (F-F)

NEW REAR DORMER ADDITION
TO PROPOSAL ALREADY
CONSENTED VIA APPEAL REF:
66320/APP/2019/721

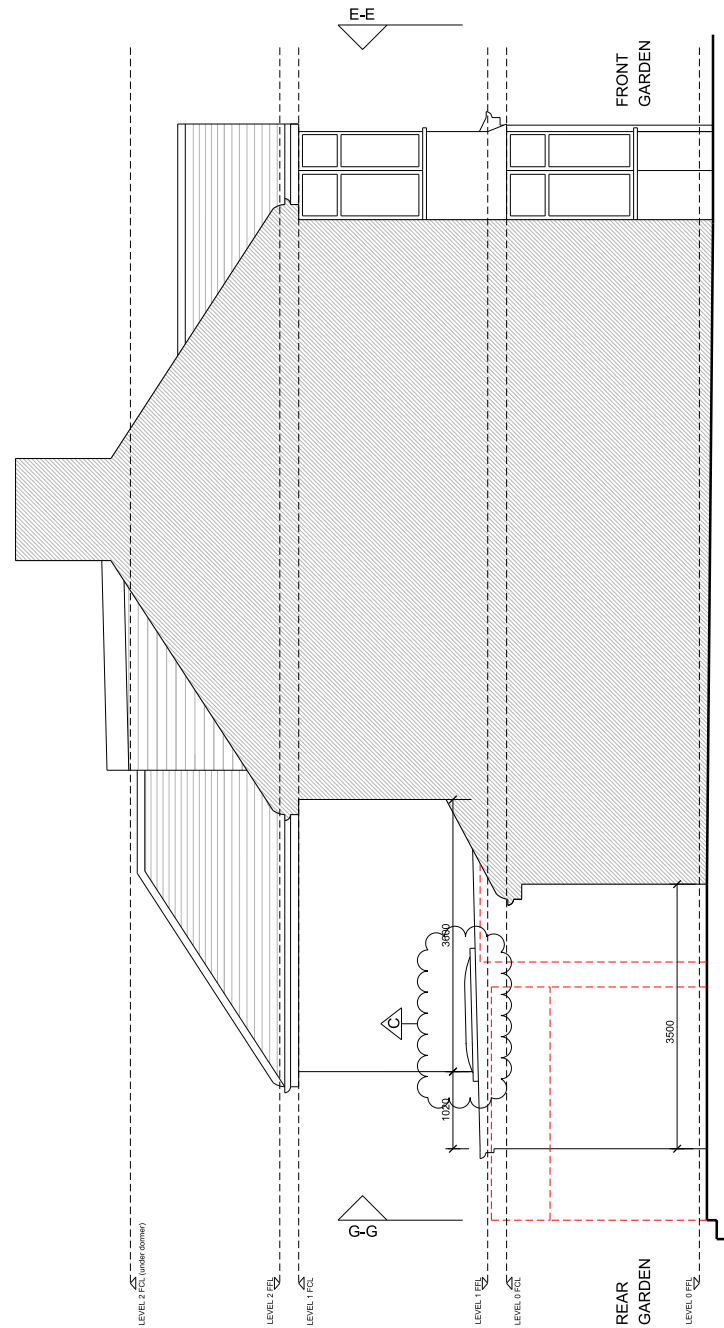

2. PROPOSED ELEVATION (H-H)



Revision	Date
A	11.01.19
B	02.12.19
C	28.10.20

Notes
500000 DENOTES EXISTING WALLS
DRAWING REVISED TO LOCAL AUTHORITY PRE-APP COMMENTS
DRAWING AMENDED TO CLIENT COMMENTS TO FACILITATE LOFT CONVERSION
DRAWING REVISED TO CLIENT COMMENTS

THIS DRAWING AND THE INFORMATION CONTAINED THEREIN IS THE PROPERTY OF SH CONSULTING LTD AND MAY NOT BE REPRODUCED WITHOUT PERMISSION.

ALL DIMENSIONS, LEVELS, SLOPES, POSITIONS AND LOCATIONS OF FIXTURES/LIGHTS AS INDICATED ON DRAWINGS ARE TO BE VERIFIED ON SITE PRIOR TO ENGAGING WORK. ANY DISCREPANCIES MUST BE REPORTED TO THE DESIGNER/SUPPLIER/ENGINEER OR RESPONSIBLE PERSONS IMMEDIATELY.

Client Mr + Mrs PATEL			
Project 41 DEANE WAY, RUISLIP, HA4 8SX			
Drawing title PROPOSED ELEVATIONS (F-F / H-H)			
Drawing no. DW41-106	Scale 1:50@A2 / 1:100@A4	Revision C	Date 12.18