



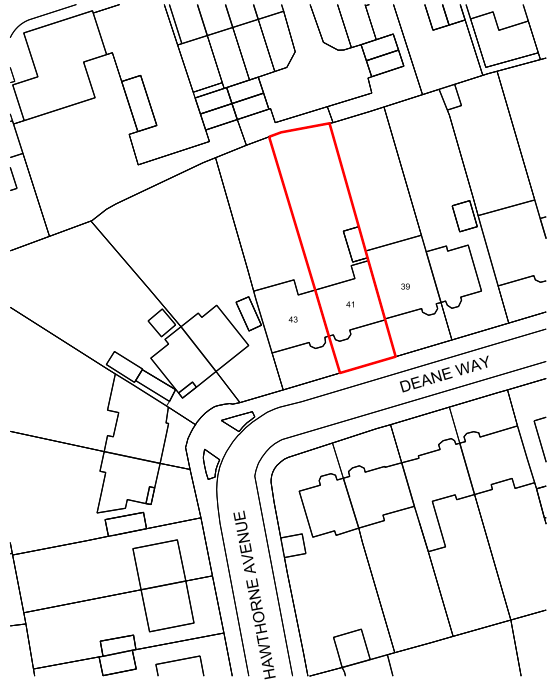

(c) UKMap Copyright, The GeoInformation Group 2017 Licence No. LANDMLON100003121118

SITE LOCATION PLAN 1:1250

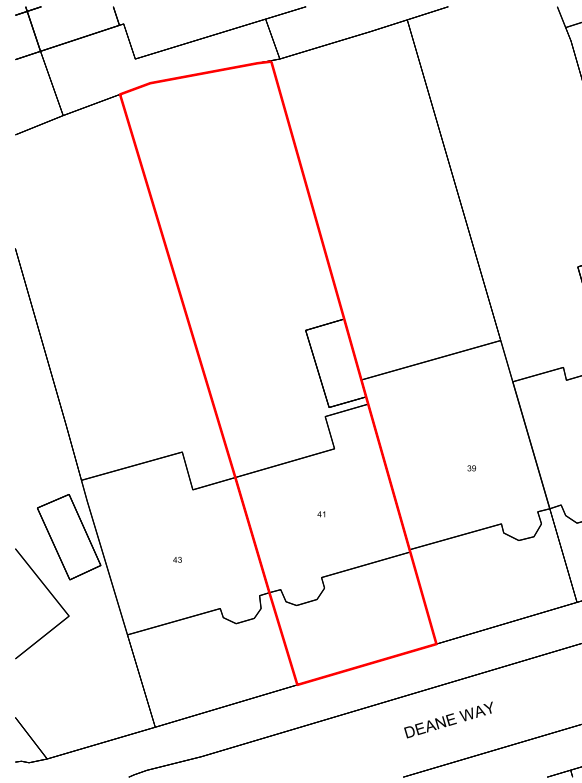


(c) UKMap Copyright, The GeoInformation Group 2017 Licence No. LANDMLON100003121118

SITE BLOCK PLAN 1:500



SCALE (1:1250)

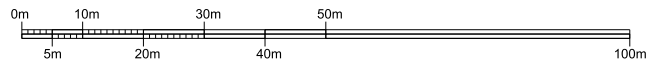

Revision	Date	Notes

THIS DRAWING AND THE INFORMATION CONTAINED THEREIN IS THE PROPERTY OF SH2 CONSULTING LTD AND MAY NOT BE REPRODUCED WITHOUT PERMISSION.

ALL DIMENSIONS, LEVELS, SLOPES, PORTIONS AND LOCATIONS OF PARTICULARS AS INDICATED ON DRAWINGS ARE TO BE VERIFIED ON-SITE PRIOR TO BEGINNING WORKS. ANY DISCREPANCIES MUST BE REPORTED TO THE DESIGNER/SUPREVISOR ENGINEER IMMEDIATELY.

Client Mr + Mrs PATEL			
Project 41 DEANE WAY, RUISLIP, HA4 8SX			
Drawing title SITE LOCATION PLAN / SITE BLOCK PLAN			
Drawing no. DW41-001	Scale 1:1250 / 1:500 @A4	Revision -	Date 12.18